

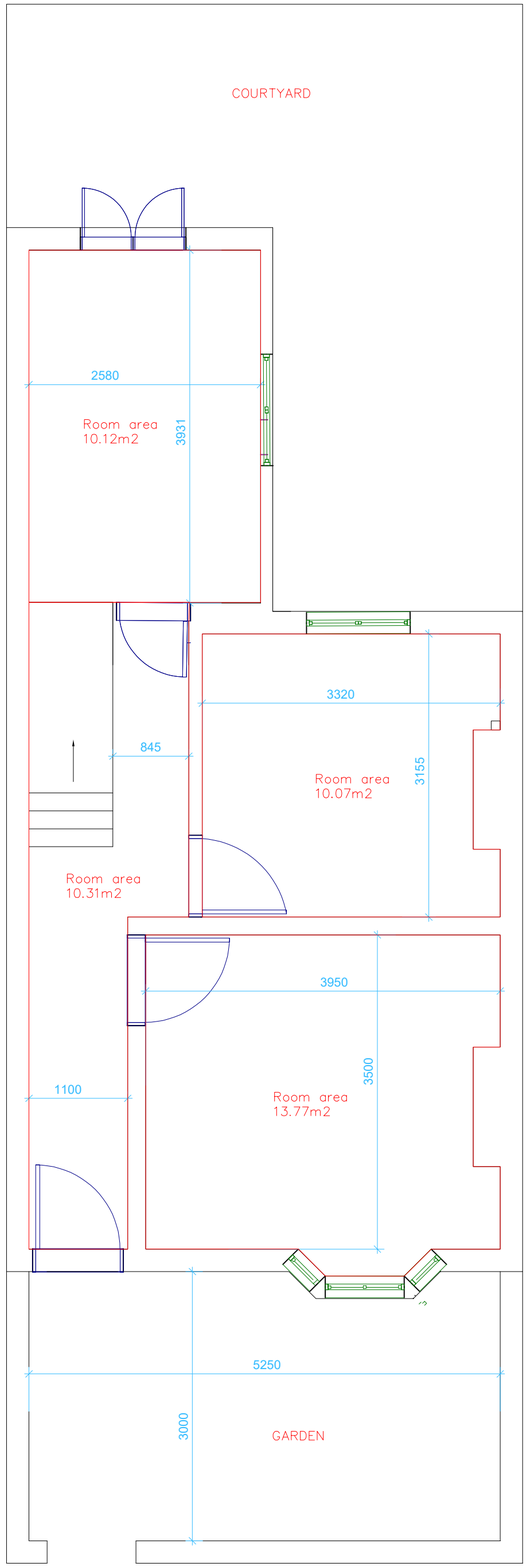


PRE-CONSTRUCTION GROUND FLOOR PLAN

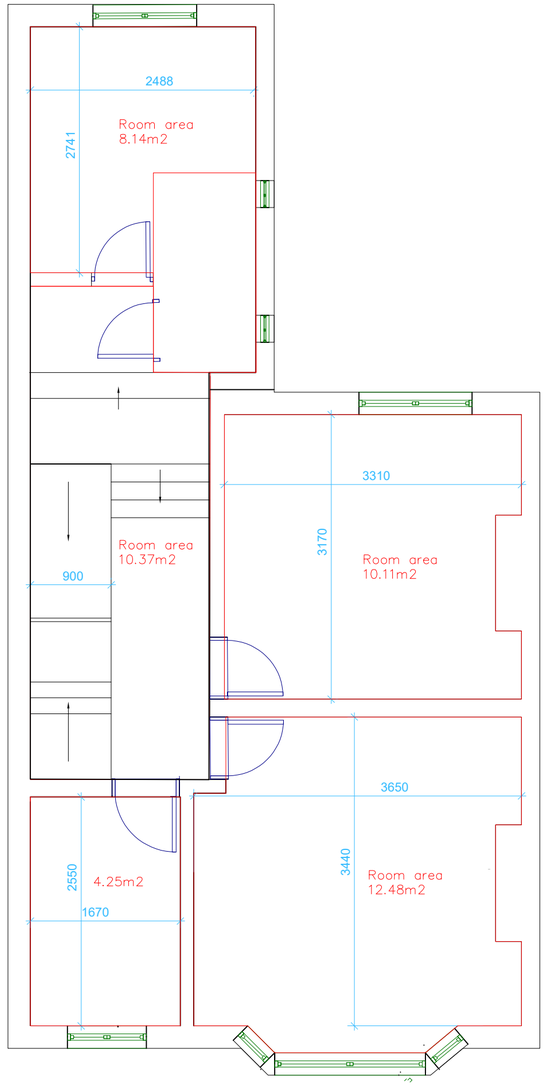

PRE-CONSTRUCTION FIRST FLOOR PLAN

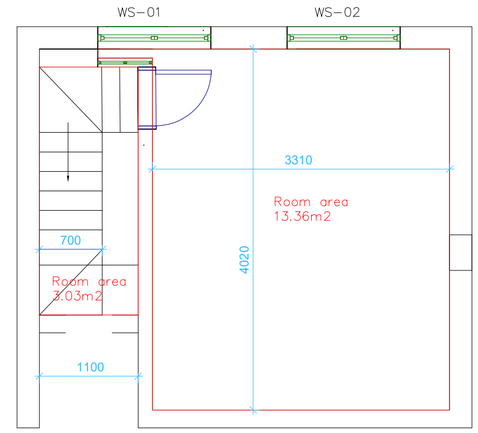

PRE-CONSTRUCTION SECOND FLOOR PLAN

Floor	Room	New build Room area (sqm)	Existing build Room area (sqm)
Ground floor	Hallway	10.31	10.31
Ground floor	Kitchen	10.12	10.12
Ground floor	Bed 1	11.25	13.77
Ground floor	Bed 1 Ensuite	2.52	0
Ground floor	Bed 2	7.66	10.07
Ground floor	Bed 2 Ensuite	2.41	0
First floor	Hallway	9.16	10.37
First floor	Bed 3	7.02	8.14
First floor	Bed 3 Ensuite	2.33	0
First floor	Bed 4	7.65	10.11
First floor	Bed 4 Ensuite	2.46	0
First floor	Bed 5	9.91	12.48
First floor	Bed 5 Ensuite	2.57	0
First floor	Lounge	4.25	4.25
Second floor	Hallway	3.02	3.02
Second floor	Bed 6	10.9	13.36
Second floor	Bed 6 Ensuite	2.46	0
	Total area	106	106

CDM 2015 Health & Safety Information

This information relates only to 'Signigicant Hazards' identified on this drawing and is to be read in conjunction with the Designer's Risk Assessment Register.

Rev	Date	Revision Details	Dr	Ch
C3	08.12.24	Update with comments from planning consultant	AS	AS
C2	18.09.24	Second Issue	AS	AS
C1	31.08.24	**First Issue**	AS	AS

PROVALI
T 0789 404 1802
E adrian.stanila@provali.co.uk

Client
FAIRMILE DEVELOPMENTS

Job Title
HARTFORD ROAD
WORTHING

Drawing Title
Existing floor plans

Scale
1:200 @ A2

meters 1 2 3 4 5

Project	Originator	Zone	Level	Type	Displ.	Drg. No.	Rev
1010	PRO	EXISTING		PLANS		00	

Drawn	Checked	Date
AS	AS	08.12.24

Status
CONSTRUCTION

CAD Plot Date:14/08/2023 16:19:52

© PROVALI Limited. No dimensions to be scaled from drawing except for the purposes of Planning Applications. The contractor should check all dimensions on site. It is the contractors responsibility to ensure compliance with Building Regulations.