ONLY FIGURED DIMENSIONS TO BE USED FOR CONSTRUCTION PURPOSES. ALL DIMENSIONS ARE TO BE CHECKED ON SITE PRIOR TO INSTALLATION AND THE ARCHITECT IS TO BE NOTIFIED OF ANY DISCREPENCIES.

© This drawing is copyright and must not be reproduced without the written consent of the Architect.

REV	DATE	DESCRIPTION
A	21.11.24	Finial details added
B	23.12.24	Central finial added to gate

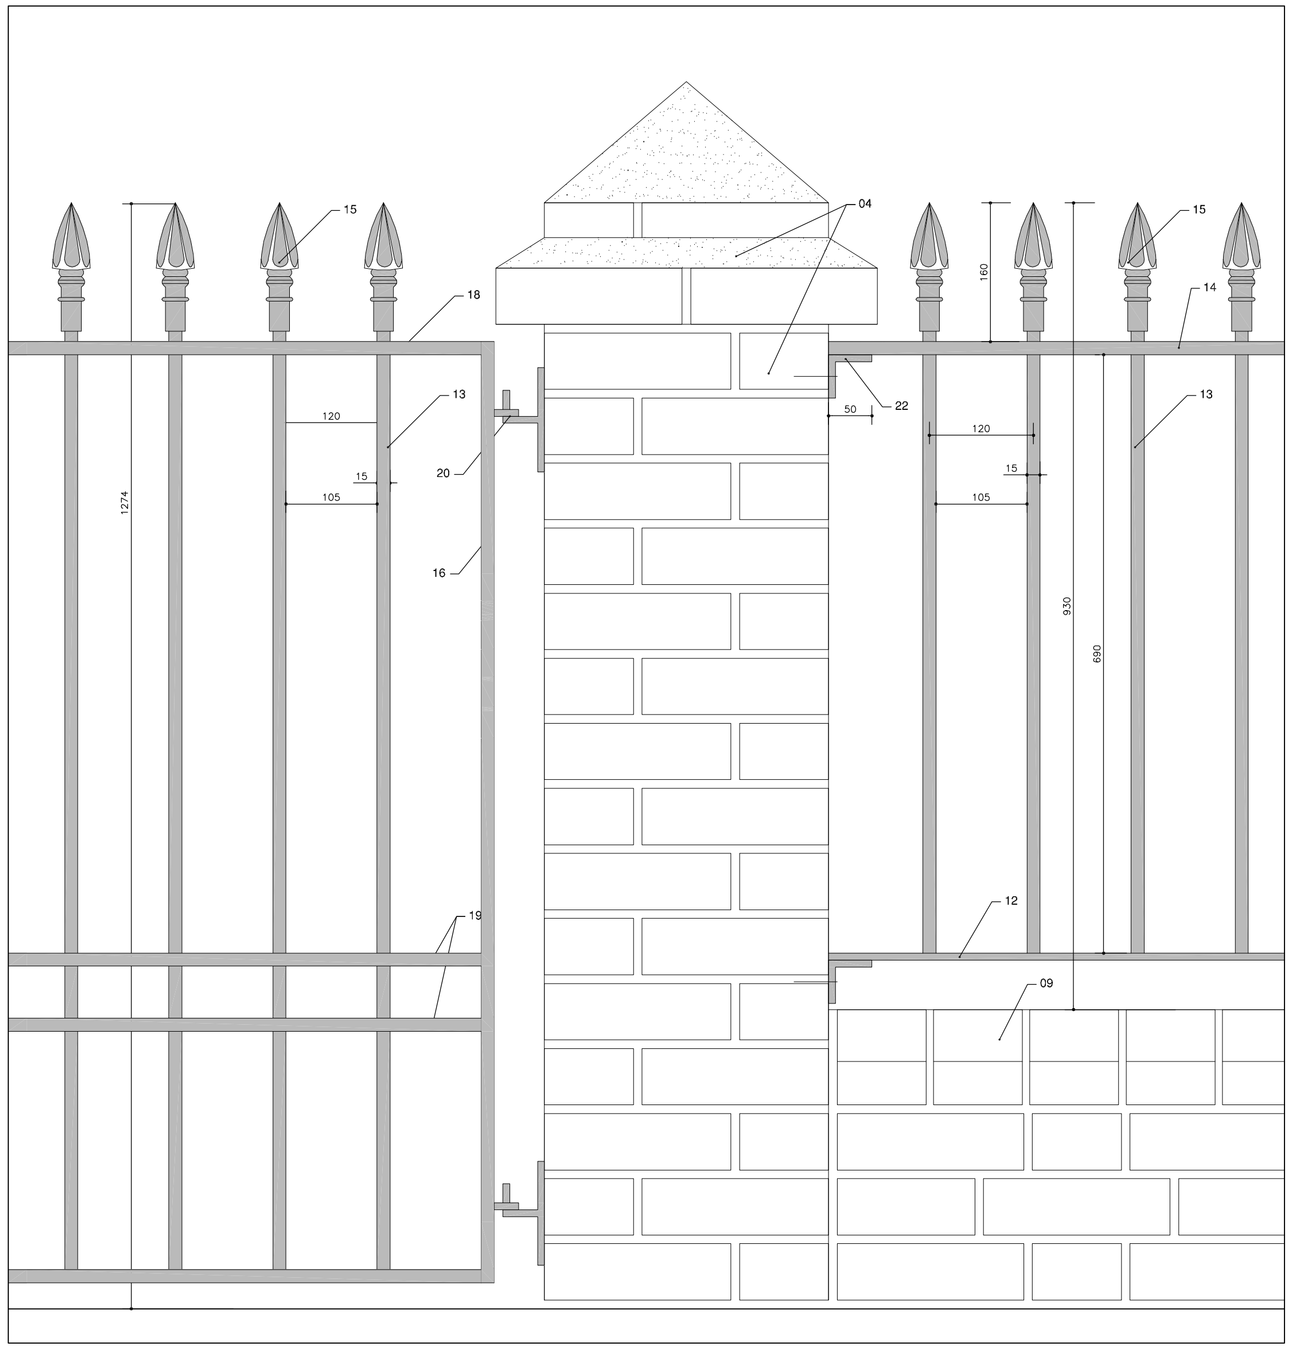

Detail A - Scale 1:5

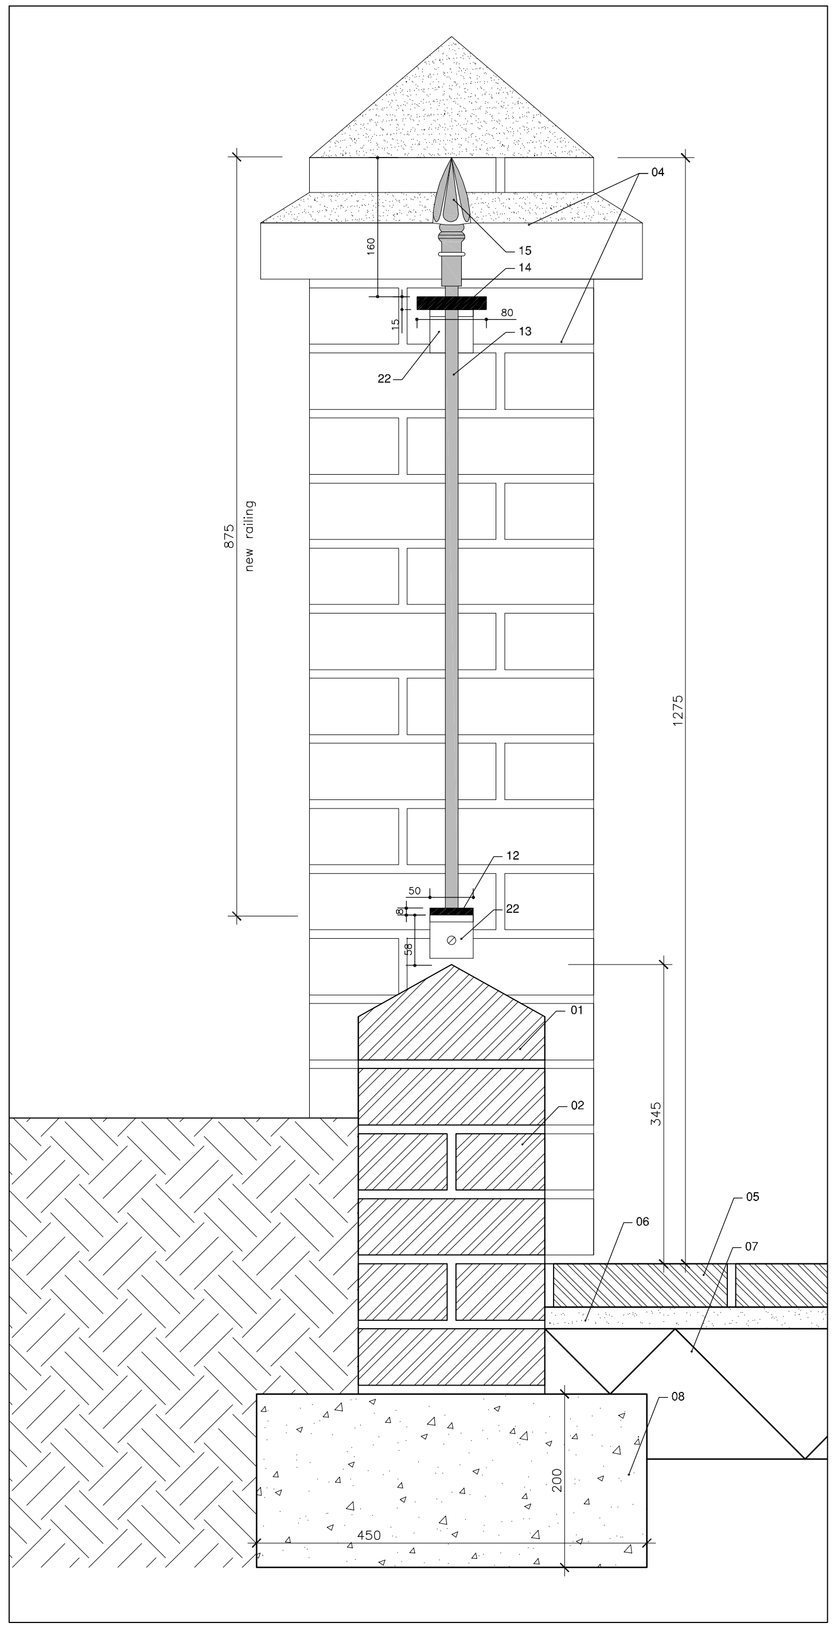

Section Detail X-X' - Scale 1:5



Finial : Scale 1:1

Product details: British Spirals and Castings
code BSC8053
Height 165mm
Width 39mm
Base 21mm

ref	DESCRIPTION
01	CLAY COPING SALVAGED FROM DEMOLISHED WALL SECTION (NEW GATE)
02	BRICKS SALVAGED FROM DEMOLISHED WALL SECTION (NEW GATE). BRICKWORK BOND AND MORTAR TO MATCH EXISTING
03	EXISTING BRICKWORK TO BE RETAINED AND PROTECTED DURING WORKS
04	EXISTING BRICK PIERS TO BE RETAINED AND PROTECTED DURING WORKS
05	EXISTING BRICK PAVIOURS TO BE CAREFULLY TAKEN OUT AND RE-LAID
06	25mm THICK SAND BED
07	150mm THICK WELL COMPACTED HARDCORE
08	450mm X 200mm MIN. CONCRETE FOOTING
09	EXISTING CLAY COPING TO BE RETAINED AND PROTECTED DURING WORKS
10	MILD STEEL BESPOKE RAILING WITH DECORATIVE FINIALS, TO BE GALZANIZED AND PAINTED COLOUR BLACK TO MATCH EXISTING RAILING OF 14 AMBROSE PLACE - SEE PLAN AND SECTION DETAILS FOR DESCRIPTION OF COMPONENTS.
11	MILD STEEL BESPOKE GATE WITH DECORATIVE FINIALS, TO BE GALZANIZED AND PAINTED COLOUR BLACK TO MATCH EXISTING RAILING OF 14 AMBROSE PLACE - SEE PLAN AND SECTION DETAILS FOR DESCRIPTION OF COMPONENTS.
12	50x8mm MILD STEEL BOTTOM RAIL, TO BE GALZANIZED AND PAINTED COLOUR BLACK
13	15mm DIA. MILD STEEL RAILING BARS, TO BE GALZANIZED AND PAINTED COLOUR BLACK
14	80x15mm MILD STEEL TOP RAIL, TO BE GALZANIZED AND PAINTED COLOUR BLACK
15	160mm HIGH MILD STEEL FLAME FINIAL, TO BE GALZANIZED AND PAINTED COLOUR BLACK TO MATCH EXISTING FLAME FINIAL OF 14 AMBROSE PLACE
16	50x8mm MILD STEEL SIDE RAILS, TO BE GALZANIZED AND PAINTED COLOUR BLACK
17	EXISTING CLAY COPING TO BE CAREFULLY TAKEN OUT TO PROVIDE BASE FIXING TO NEW RAILINGS AND REINSTATED WITH MORTAR TO MATCH EXISTING
18	50x8mm MILD STEEL TOP AND BOTTOM RAILS, TO BE GALZANIZED AND PAINTED COLOUR BLACK
19	2 X 50x8mm MILD STEEL CROSS BARS, TO BE GALZANIZED AND PAINTED COLOUR BLACK
20	MILD STEEL HINGES FIXED TO EXISTING BRICK PIERS, TO BE GALZANIZED AND PAINTED COLOUR BLACK

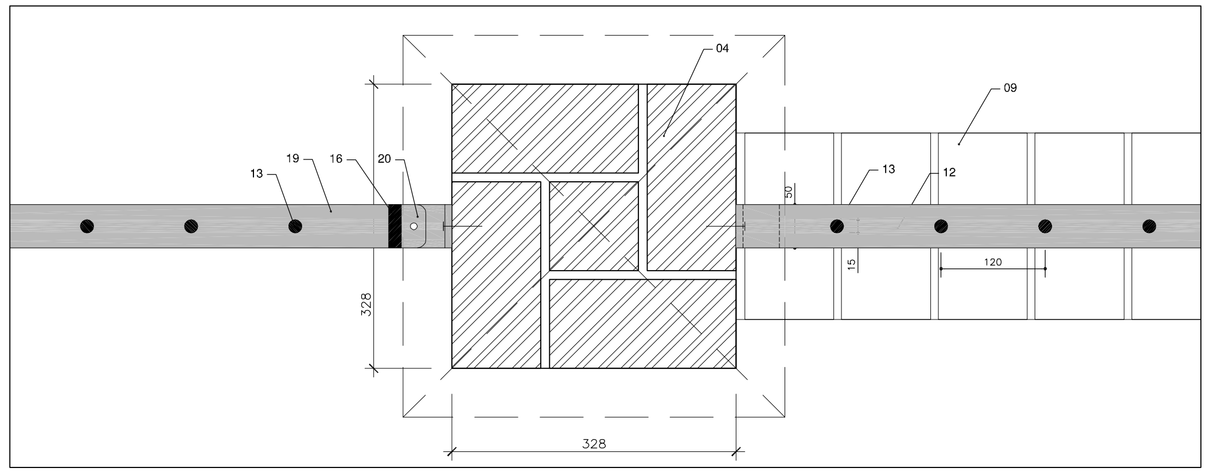

Plan Detail Y-Y' - Scale 1:5

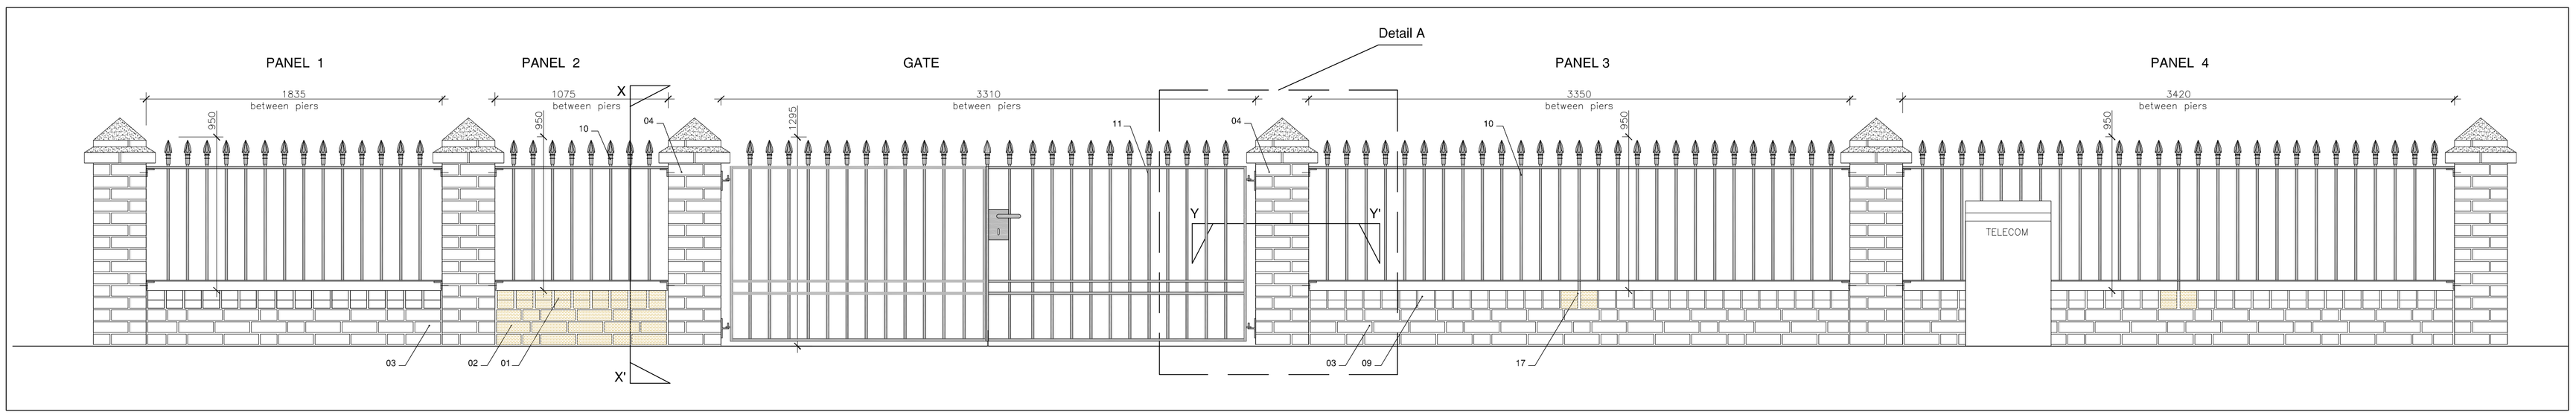

North Elevation - Scale 1:20

PLANNING

14 Ambrose Place Front Garden

Steel Gate and Railing Details

saville jones | architects

date: Nov. 2024
scale: as shown @A1

DWG: \\DRAWINGS\PROFORM\SJA_A1_200.DWG

24006	SK	108B