


Proposed North Elevation

1 : 100




Proposed South Elevation

1 : 100

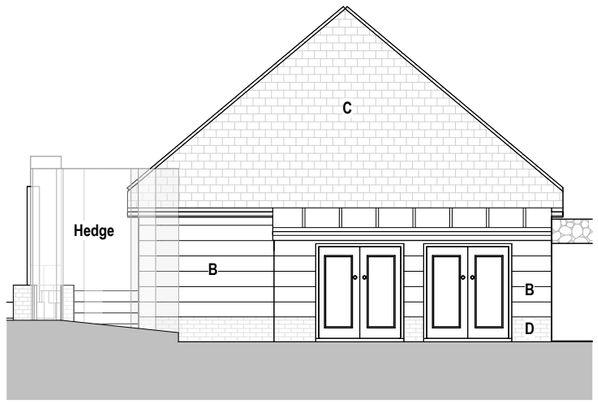

Proposed Garage - South Elevation

1 : 100

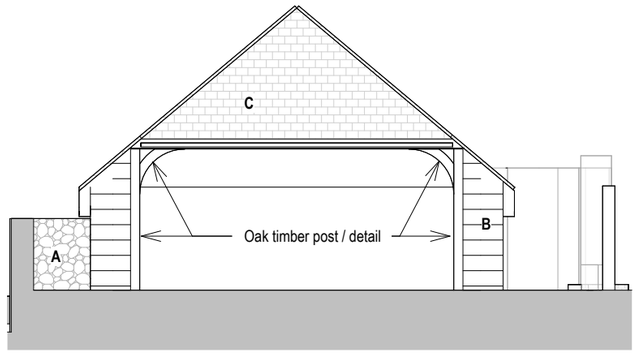

Proposed Garage - North Elevation

1 : 100

Revisions

No.	Description	Date	By
3	Revised plans	20-12-24	
2	Revised plans	10-12-24	
1	PLANNING	14-10-24	

Notes:

GENERAL NOTES:

All dimensions & levels are preliminary and approximate and subject to utilities search, legal boundaries and detailed layouts/ design development through consultation.

Dimensions are to be checked on site by contractor & sub contractors prior to commencement of work, any discrepancies are to be highlighted immediately to the architects.

KEY

A Flintwork
B Timber cladding
C Tiles to match existing
D Brickwork
E Glass
F Aluminium
G Coping stone

Scale 1 to 100

0 1 2 5 M

Scale: As indicated @ A3

Project No. 413

Project Name: **Cissbury Cottage**

Drawing Name: **Proposed Elevations**

Drawing No. **P012**

Revision: **P3**

Suitability Description: **PLANNING**

Drawn: MS

Checked: GF

Orig Paper Size: A3

FRESH | Architects

T 07703682107 | 07393913140

info@fresh-architects.co.uk | www.fresharchitects.co.uk

Use figured dimensions only. All levels and dimensions to be checked. This drawing is to be read in conjunction with all other relevant drawings and specifications.

© FRESH Architects Ltd. All rights reserved