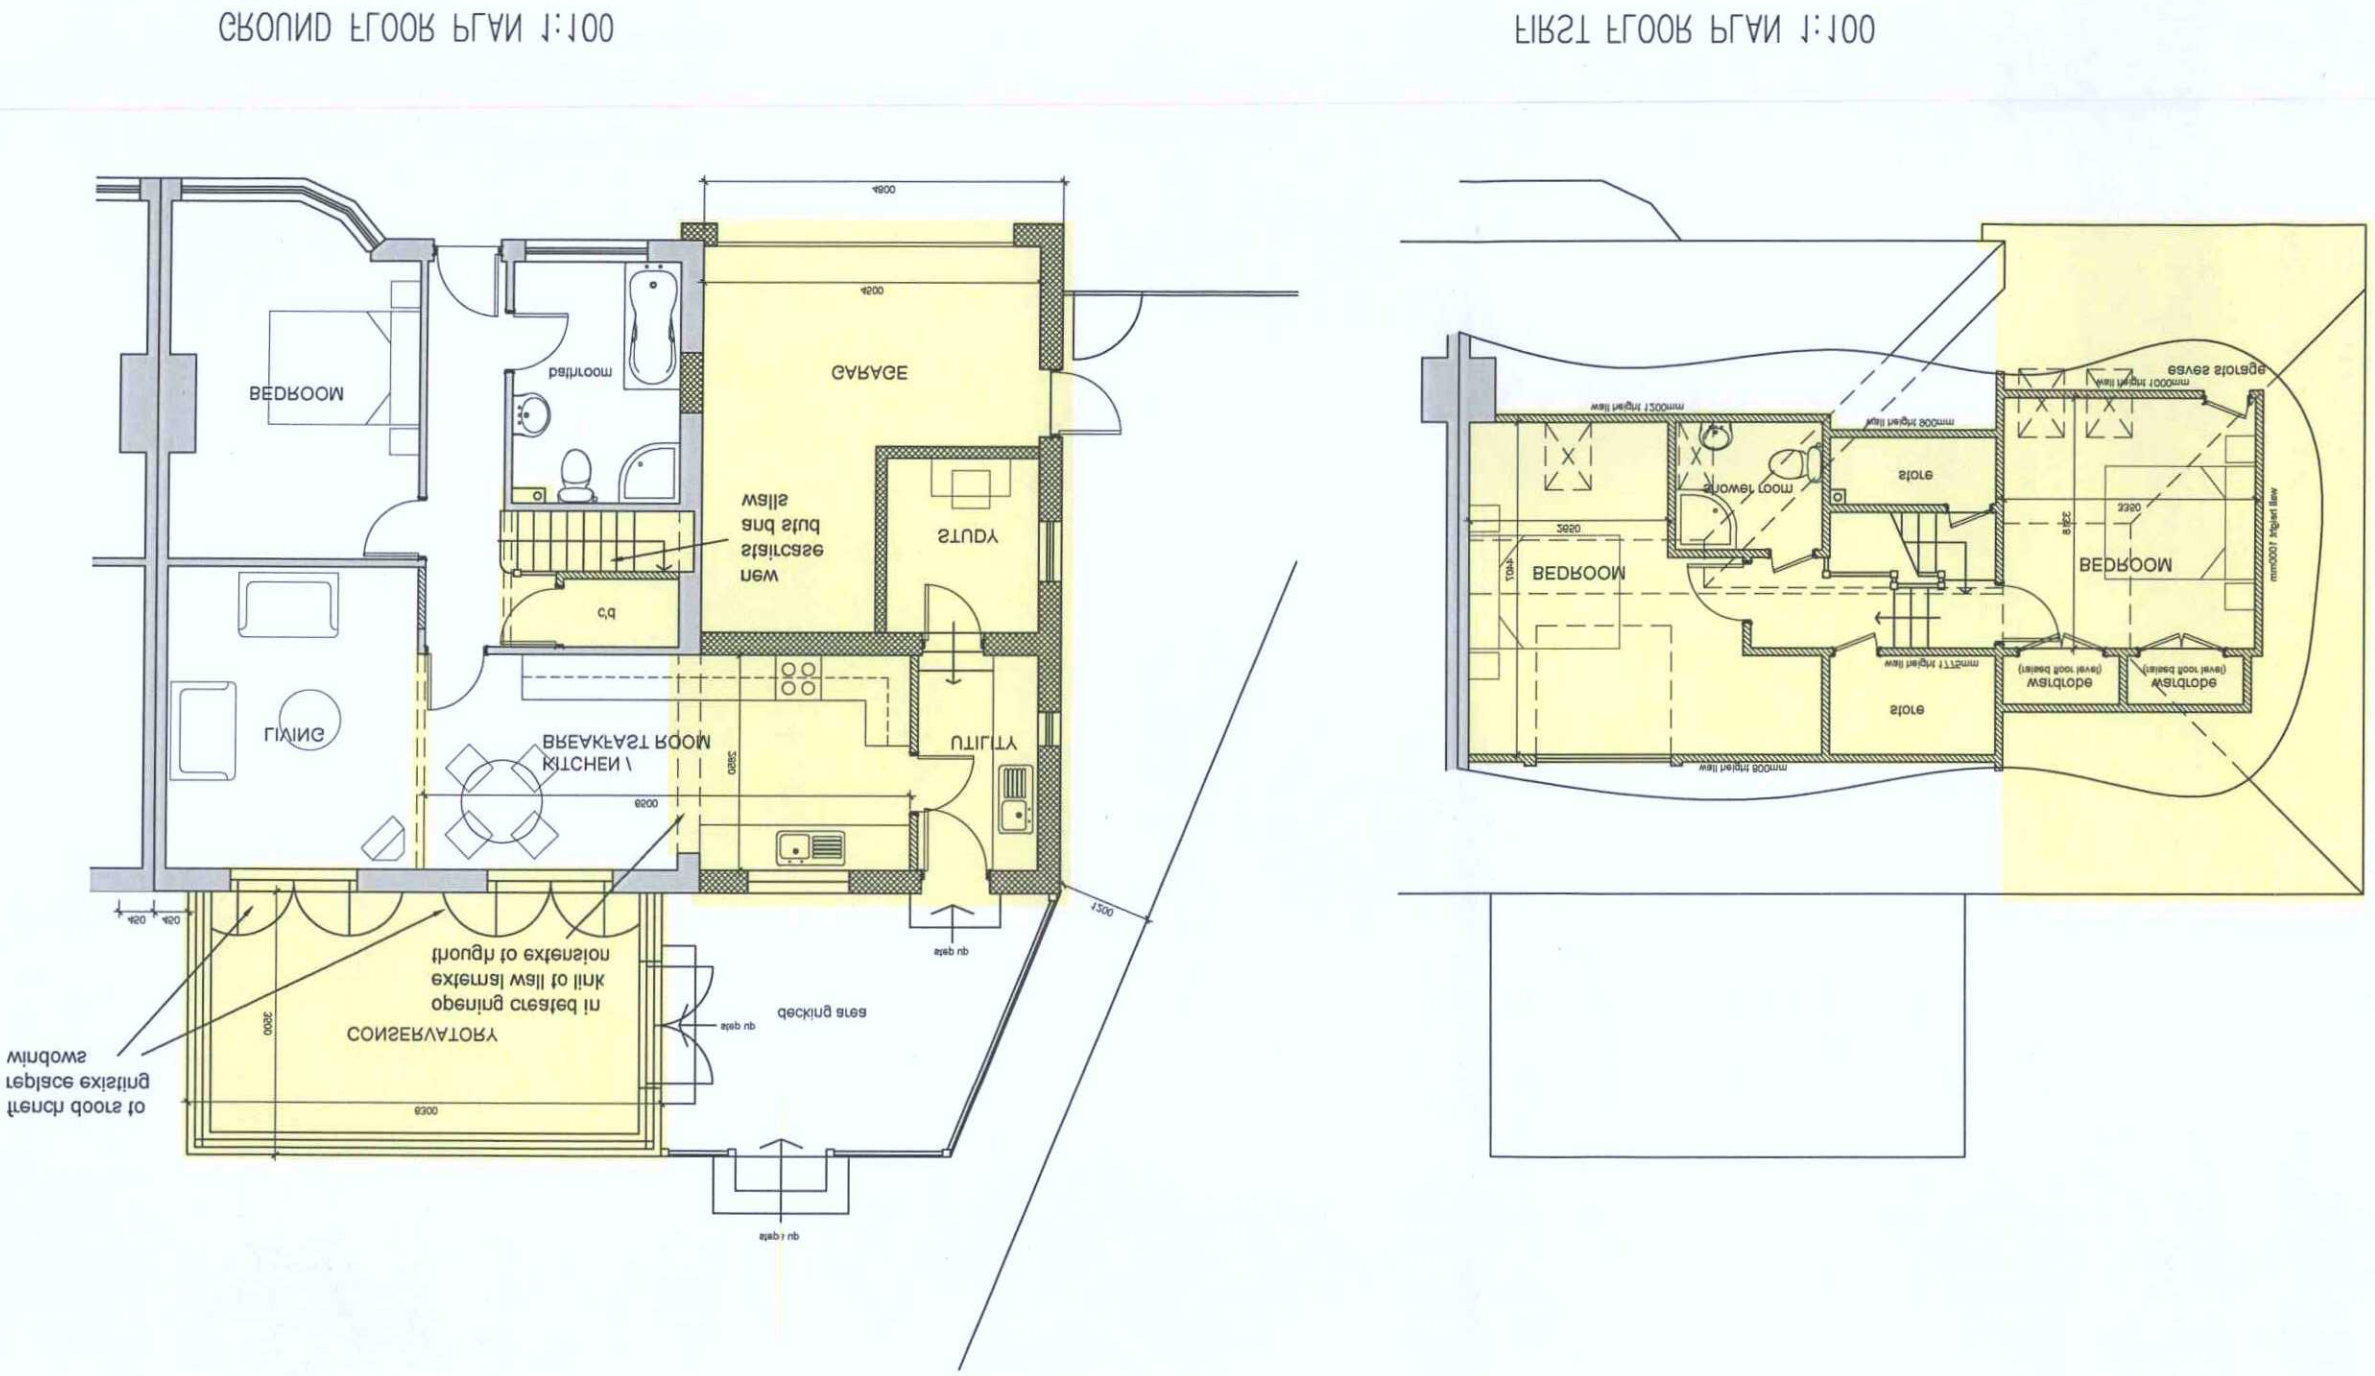

GROUND FLOOR PLAN 1:100

FIRST FLOOR PLAN 1:100

Kean Elliott RIBA
CHARTERED ARCHITECT
2 Ophir Road, Worthing, West Sussex BN11 2SR
Telephone: 01903 237601 or 07870 952380
E-mail: keanelliott@tesco.net

client: MR & MRS C HELLARD

project: 2 ABBEY ROAD
SOMPTING

drawing: PROPOSED PLANS

drawing no: 1002\03 revision: C

scale: 1:100

drawn: KE

date: 20.04.07

PLANNING SERVICES
ADUR & WORTHING
PLAN
MDWA
DATE
VALID
5.1.07