

FOR CERTIFICATE OF LAWFUL DEVELOPMENT PURPOSES

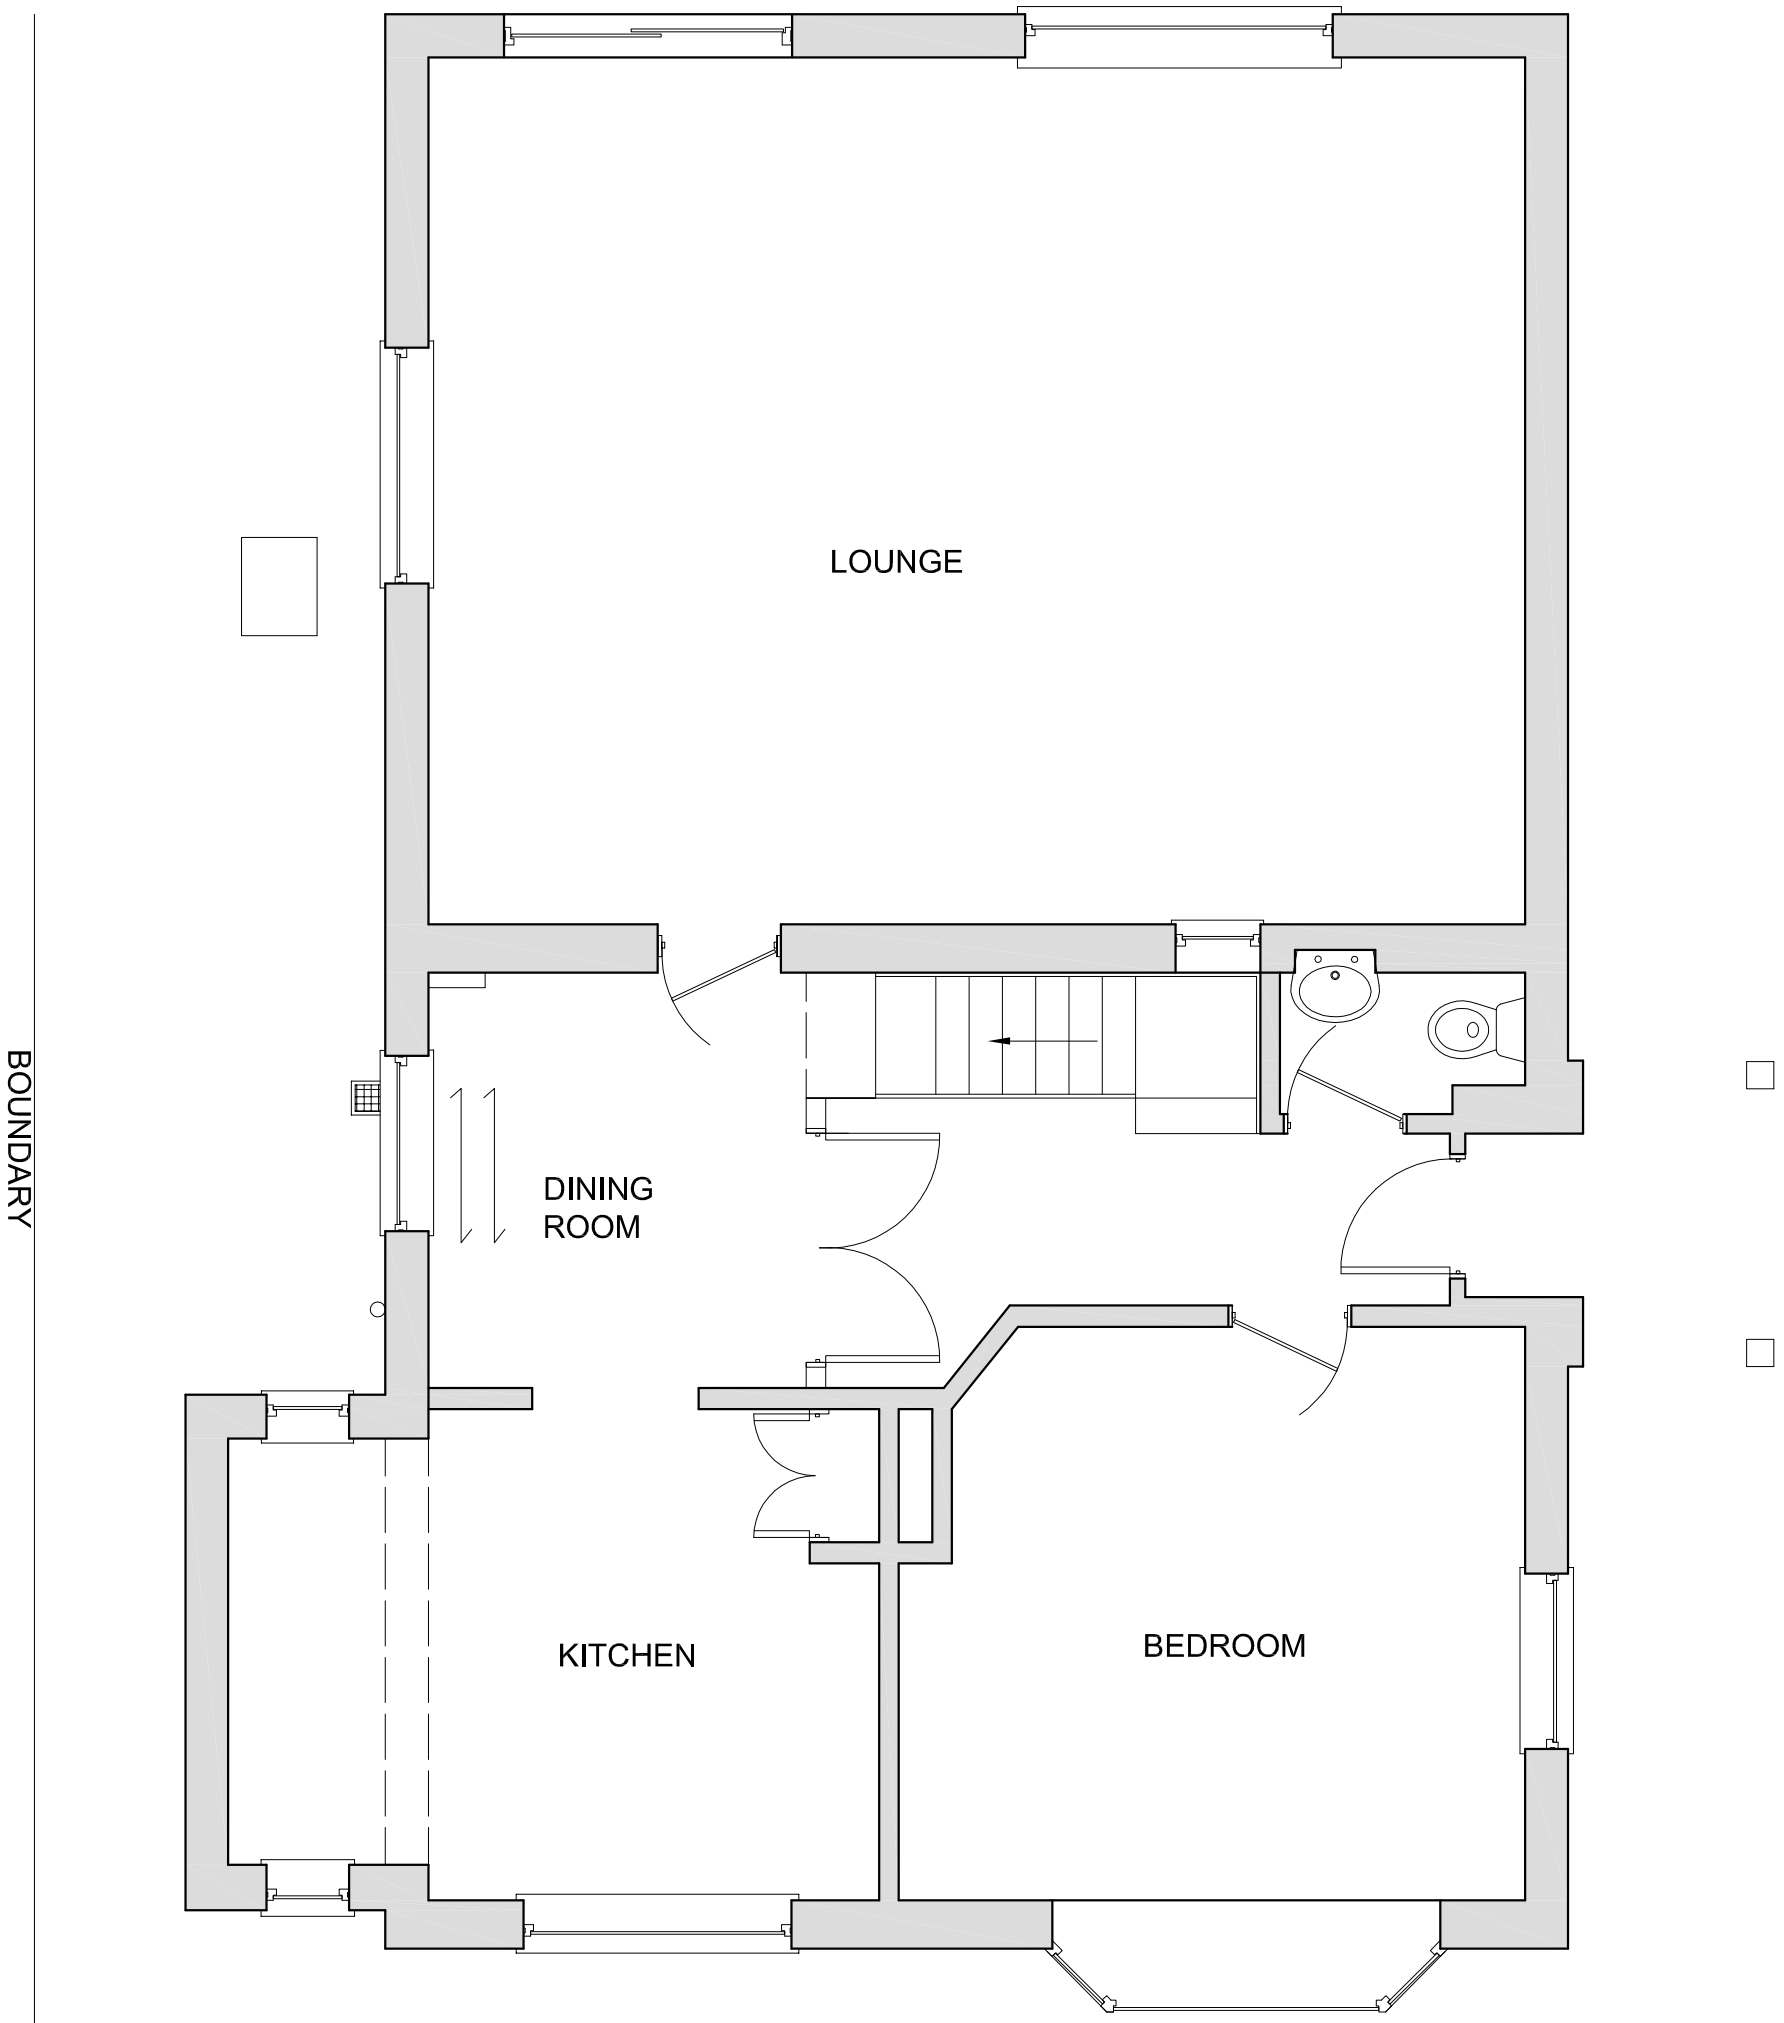

GROUND FLOOR

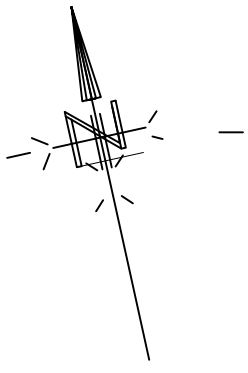

for 1:50

Scale in Metres

0 1 2 3 4 5 6 7 8 9

© Copyright

Revision | Date

Client: Mr. A. Mumin

Project: 219, Old Shoreham Road
Southwick
BN42 4LS

Title: Existing ground floor

Building Advisor Ltd
RICS

11,Dale View
Hove
East Sussex
BN3 8LA

TEL/FAX 01273 774867
Mobile 07767 481463
E-mail keith@kelbuilding.co.uk

Scales	Date	Drawn
1:50	May 2023	KEL
Project No.	Paper Size	Dwg. No.
	A3	001

BUY WITH CONFIDENCE