

FOR CERTIFICATE OF LAWFUL DEVELOPMENT PURPOSES

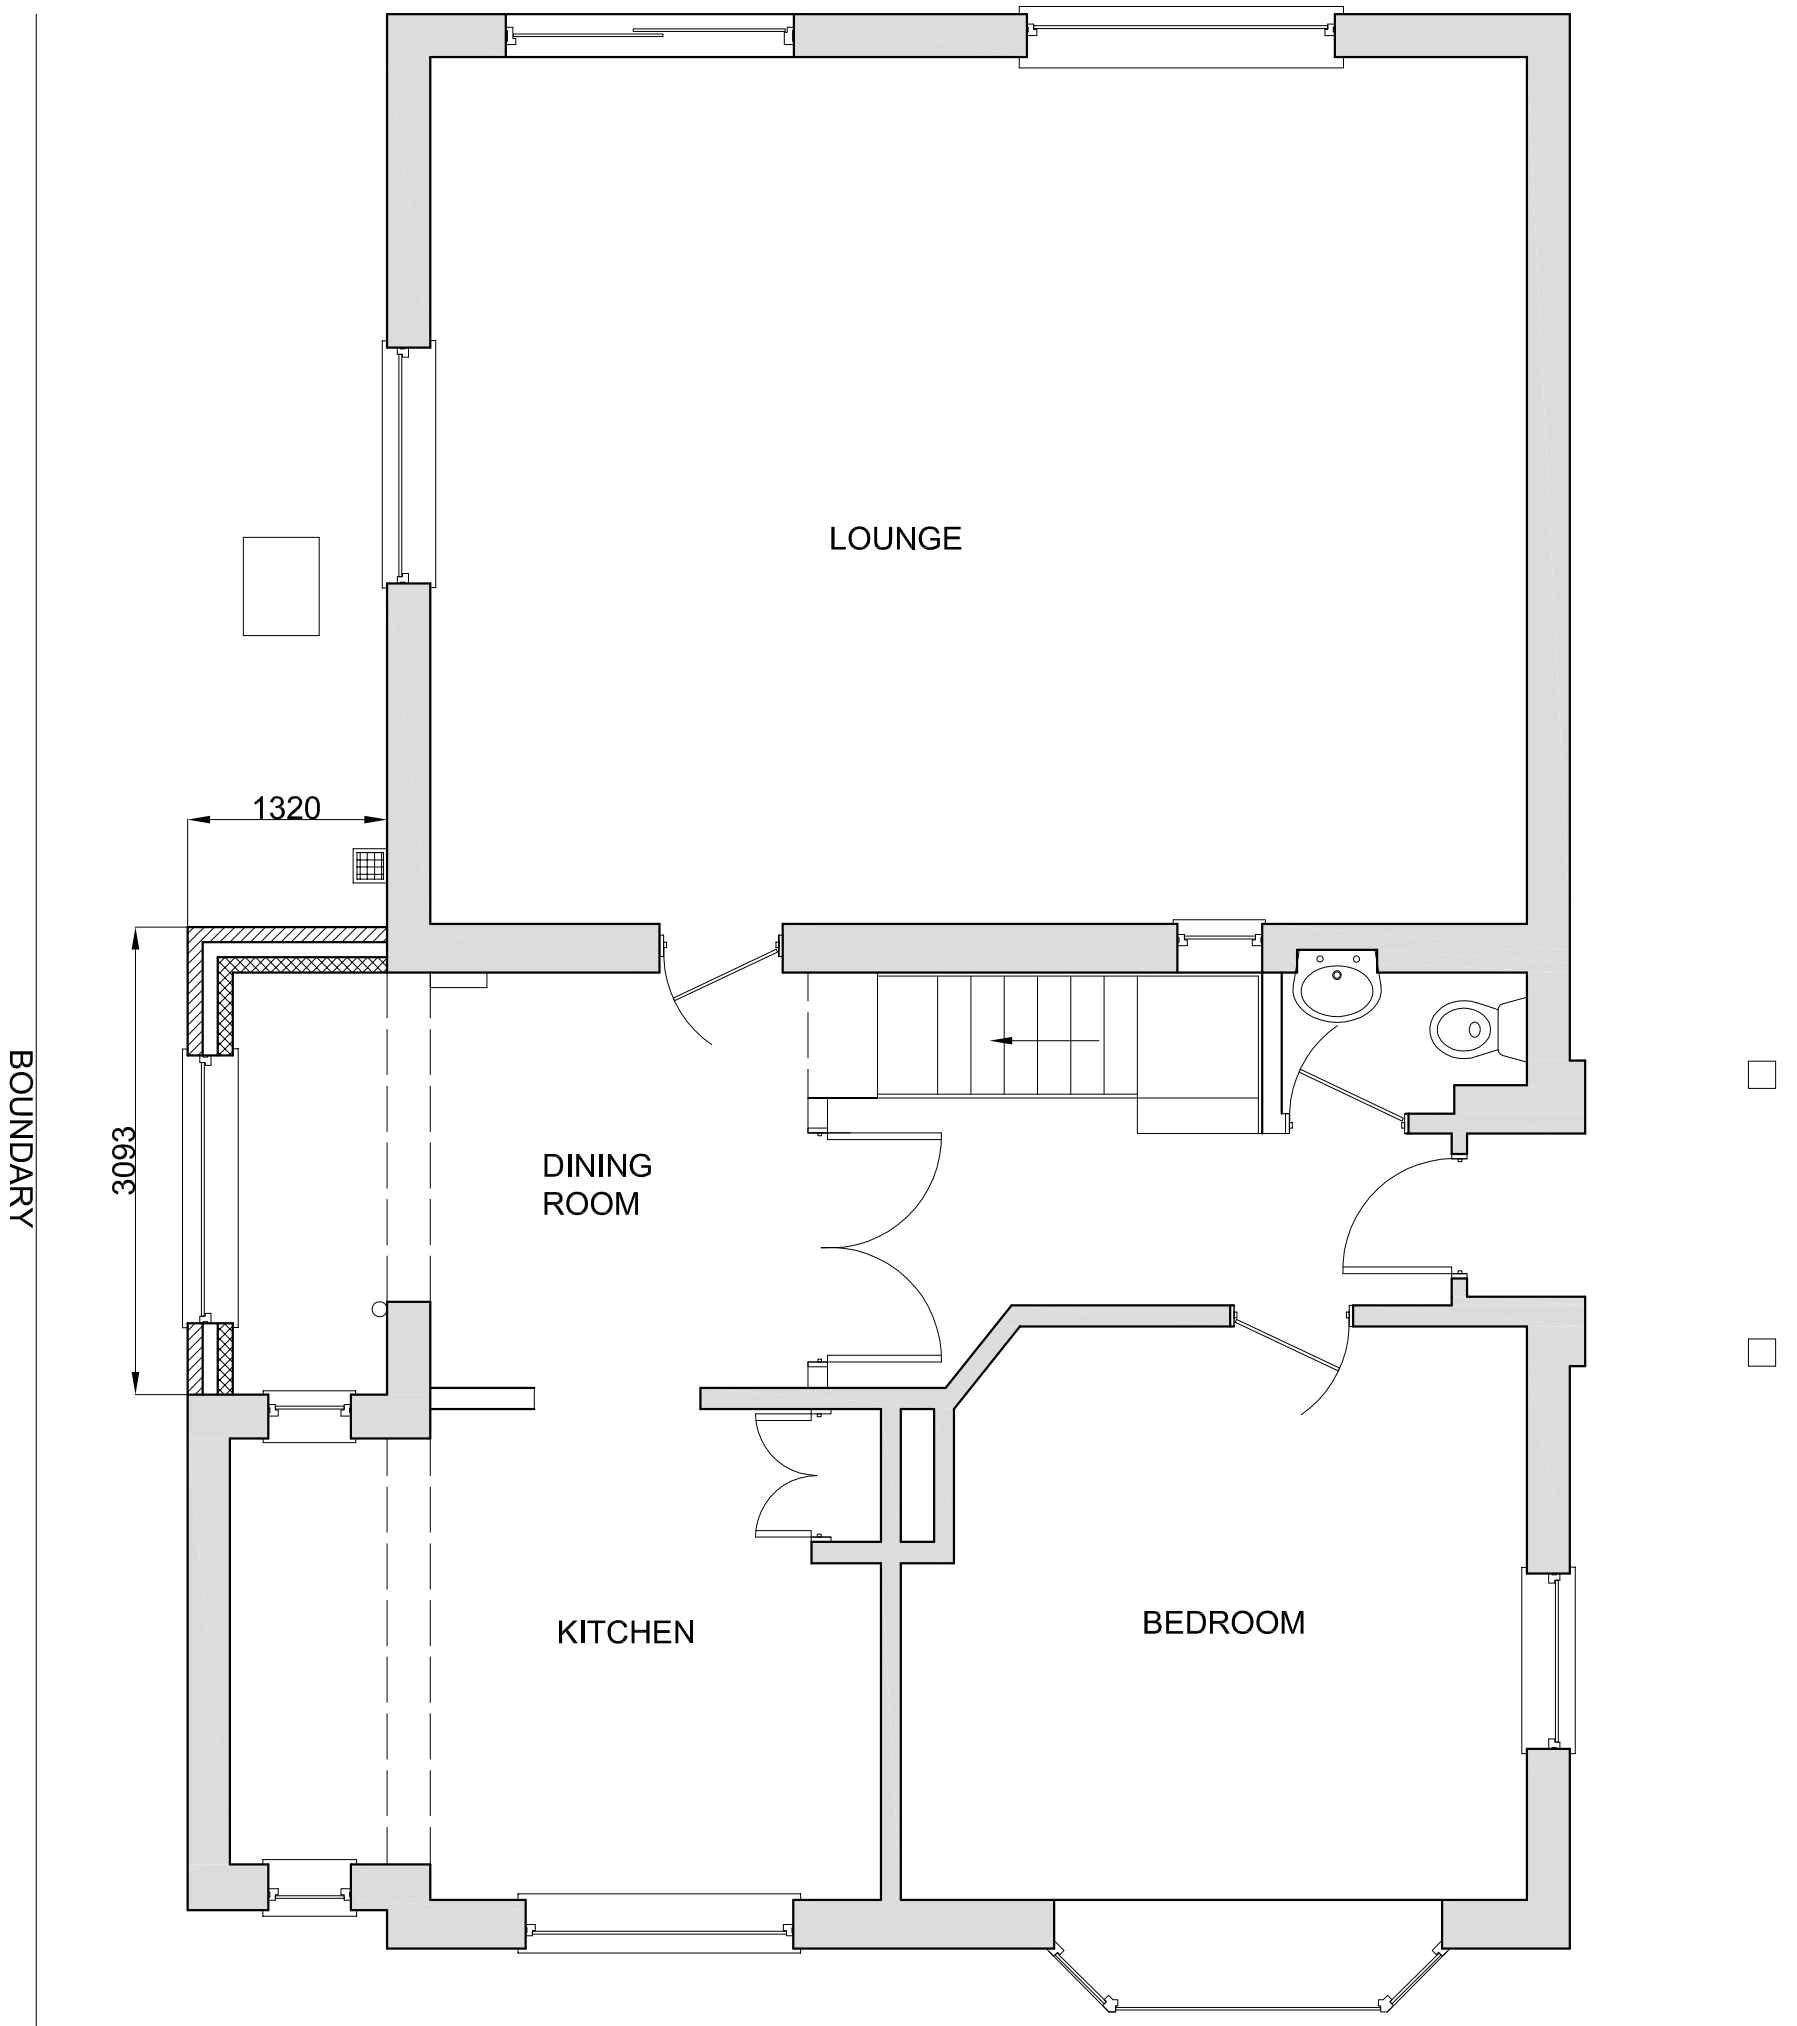

GROUND FLOOR

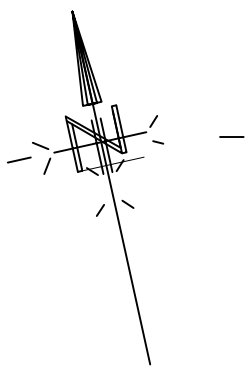

Scale in Metres

for 1:50

0 1 2 3 4 5 6 7 8 9 10

© Copyright

Revision: A Rooms titled	Date: May 2023
Client: Mr. A. Mumin	
Project: 219, Old Shoreham Road Southwick BN42 4LS	
Title: Proposed ground floor	

Building Advisor Ltd

RICS

11,Dale View
Hove
East Sussex
BN3 8LA

TEL/FAX 01273 774867
Mobile 07767 481463
E-mail keith@kelbuilding.co.uk

Scales	Date	Drawn		
1:50	May 2023	KEL	BUY WITH CONFIDENCE	A
Project No.	Paper Size	Dwg. No.		
	A3	003		