Scale 1:10

0 50 100 200 300 400 500 600 700 800 900 1000 Millimetres

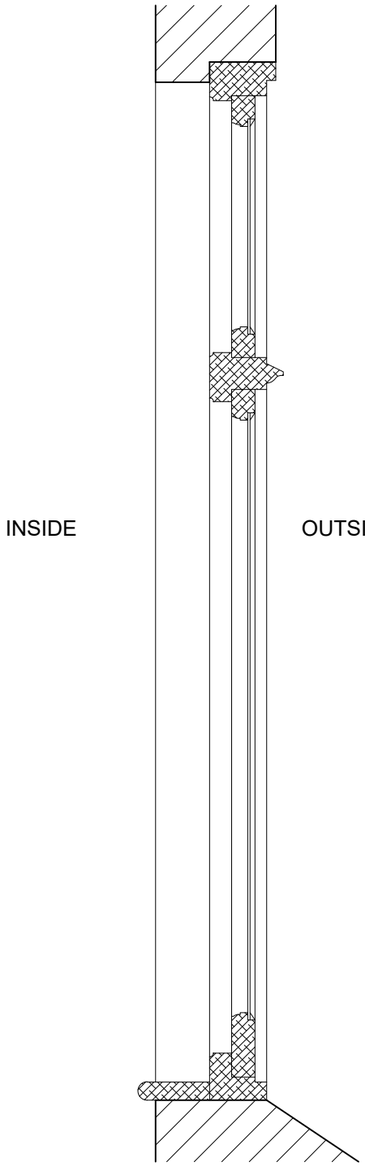

Typical Flush Casement Window - EXISTING

Black / White timber frame
Single glazed

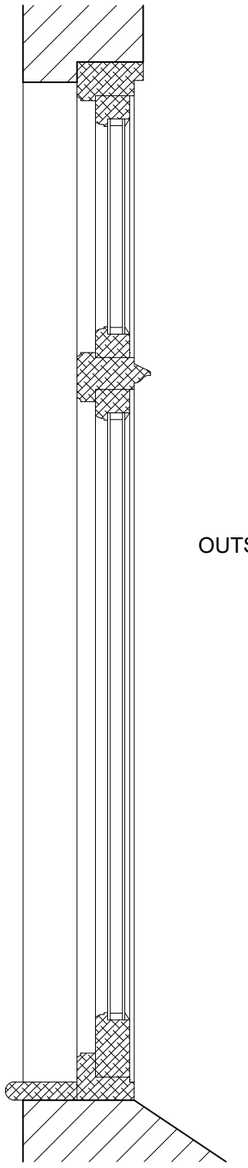

Typical Flush Casement Window - PROPOSED

Black / White timber frame
Double glazed

Rev:	Description:	Date:
B	Scale bar added.	29.06.23
A	Proposed window changed to timber framed.	18.05.23

HORIZON DESIGN
ARCHITECTURAL TECHNOLOGY

Horizon Design Limited
4 High View
Worthing BN13 3DQ
01903 205868
info@horizon-design.co.uk www.horizon-design.co.uk

Client:
The Gurney Fund

Project:
Replacement Glazing:
9 Bath Road
Worthing
West Sussex
BN11 3NU

Drawing title:
Existing & Proposed Section Details

Scale:
1:10 @ A3

Date: 09.03.23
Drawn: KWF

Drawing number: 3116-04
Revision: B