Scale 1:100

0 1 2 3 4 5 6 7 8 9 10 Metres

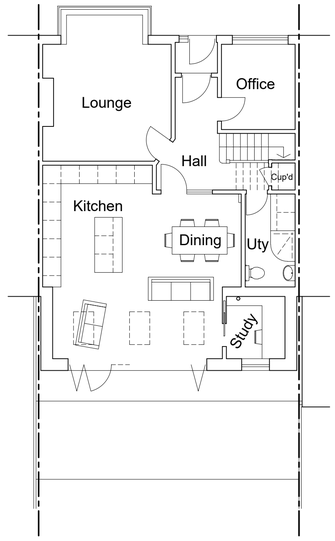

Ground Floor Plan
Scale 1:100

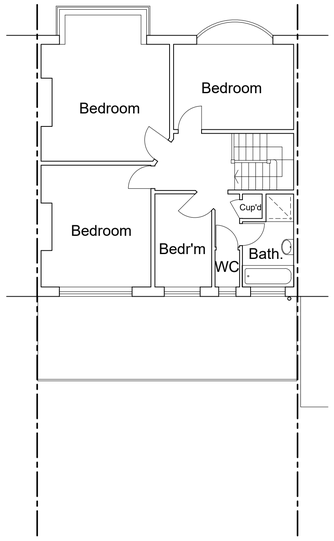

First Floor Plan
Scale 1:100

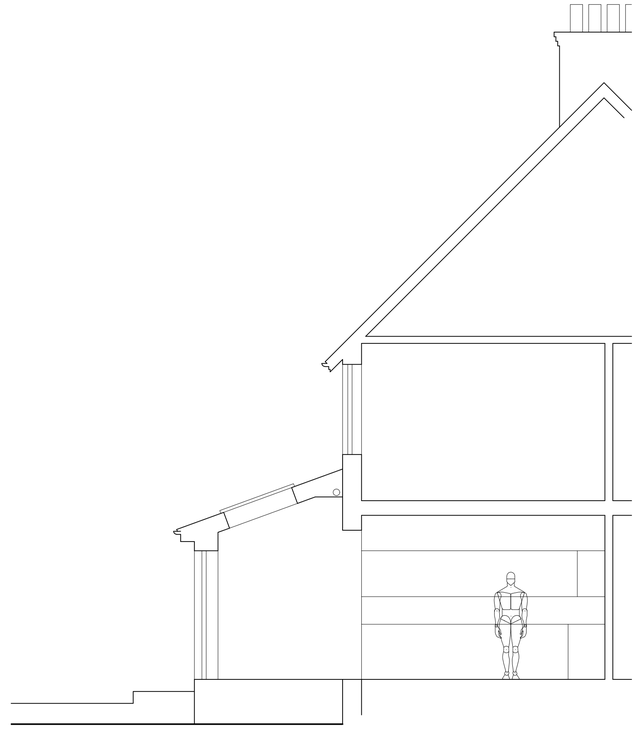

GA Section
Scale 1:50

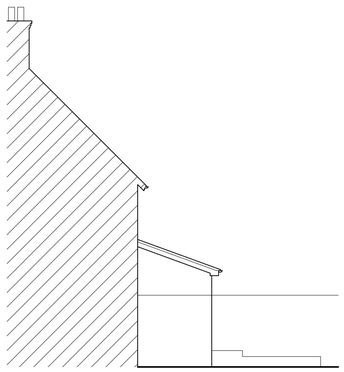

Side (north) Elevation
Scale 1:100

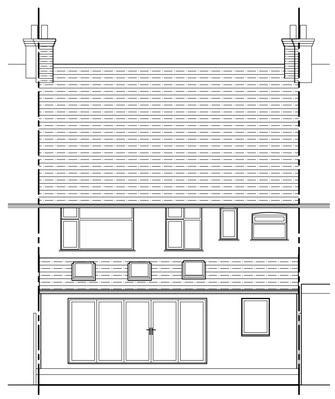

Rear (west) Elevation
Scale 1:100

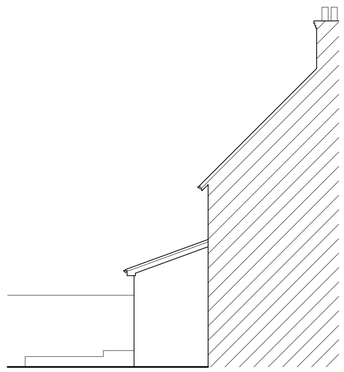

Side (south) Elevation
Scale 1:100

Rev:	Description:	Date:
A	Study area enclosed.	21.06.23

HORIZON DESIGN
ARCHITECTURAL TECHNOLOGY

Horizon Design Limited
4 High View
Worthing BN13 3DQ
01903 205868
info@horizon-design.co.uk www.horizon-design.co.uk

Client:
Mr & Mrs Frank

Project:
53 Navarino Road
Worthing
West Sussex
BN11 2NE

Drawing title:
Proposed Plans & Elevations, GA Section.

Scale:
1:100 / 1:50 @ A1

Date: 16.06.23
Drawn: KWF

Drawing number: 3137-02
Revision: A