Scale 1:200

0 5 10 15 20 25 30 Metres

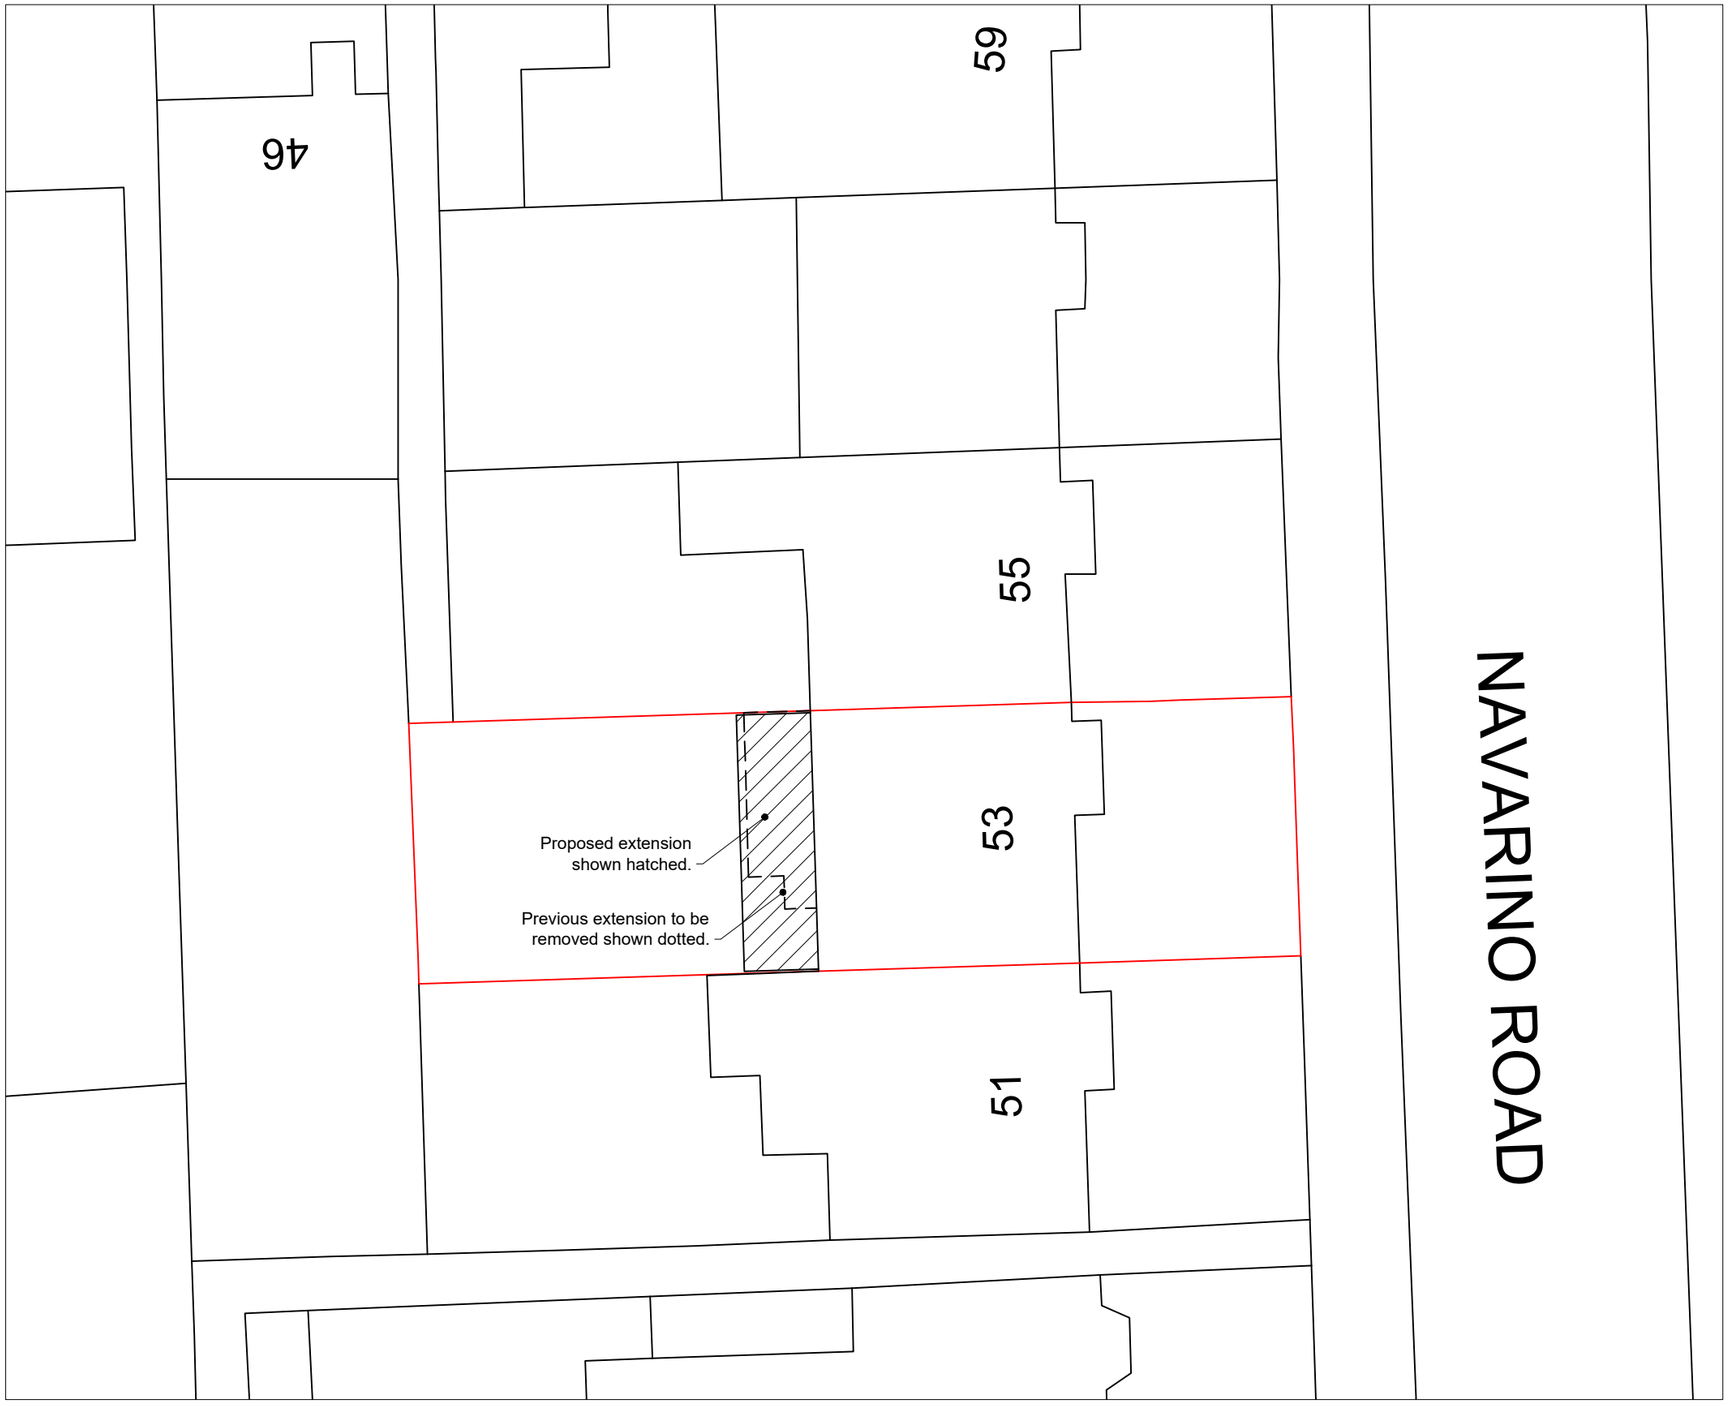

Block Plan
Scale 1:200

Scale 1:1250

0 20 40 60 80 100 Metres



Location Plan
Scale 1:1250

N

Rev:	Description:	Date:
-	-	-

HORIZON DESIGN
ARCHITECTURAL TECHNOLOGY

Horizon Design Limited
4 High View
Worthing BN13 3DQ
01903 205868
info@horizon-design.co.uk www.horizon-design.co.uk

Client:
Mr & Mrs Frank

Project:
Single-Storey Extension to:
53 Navarino Road
Worthing
West Sussex
BN11 2NE

Drawing title:
Location & Block Plans

Scale:
1:1250 / 1:200 @ A3

Date: 16.06.23
Drawn: KWF

Drawing number: 3137-03
Revision: -