NOTE: NOT FOR CONSTRUCTION

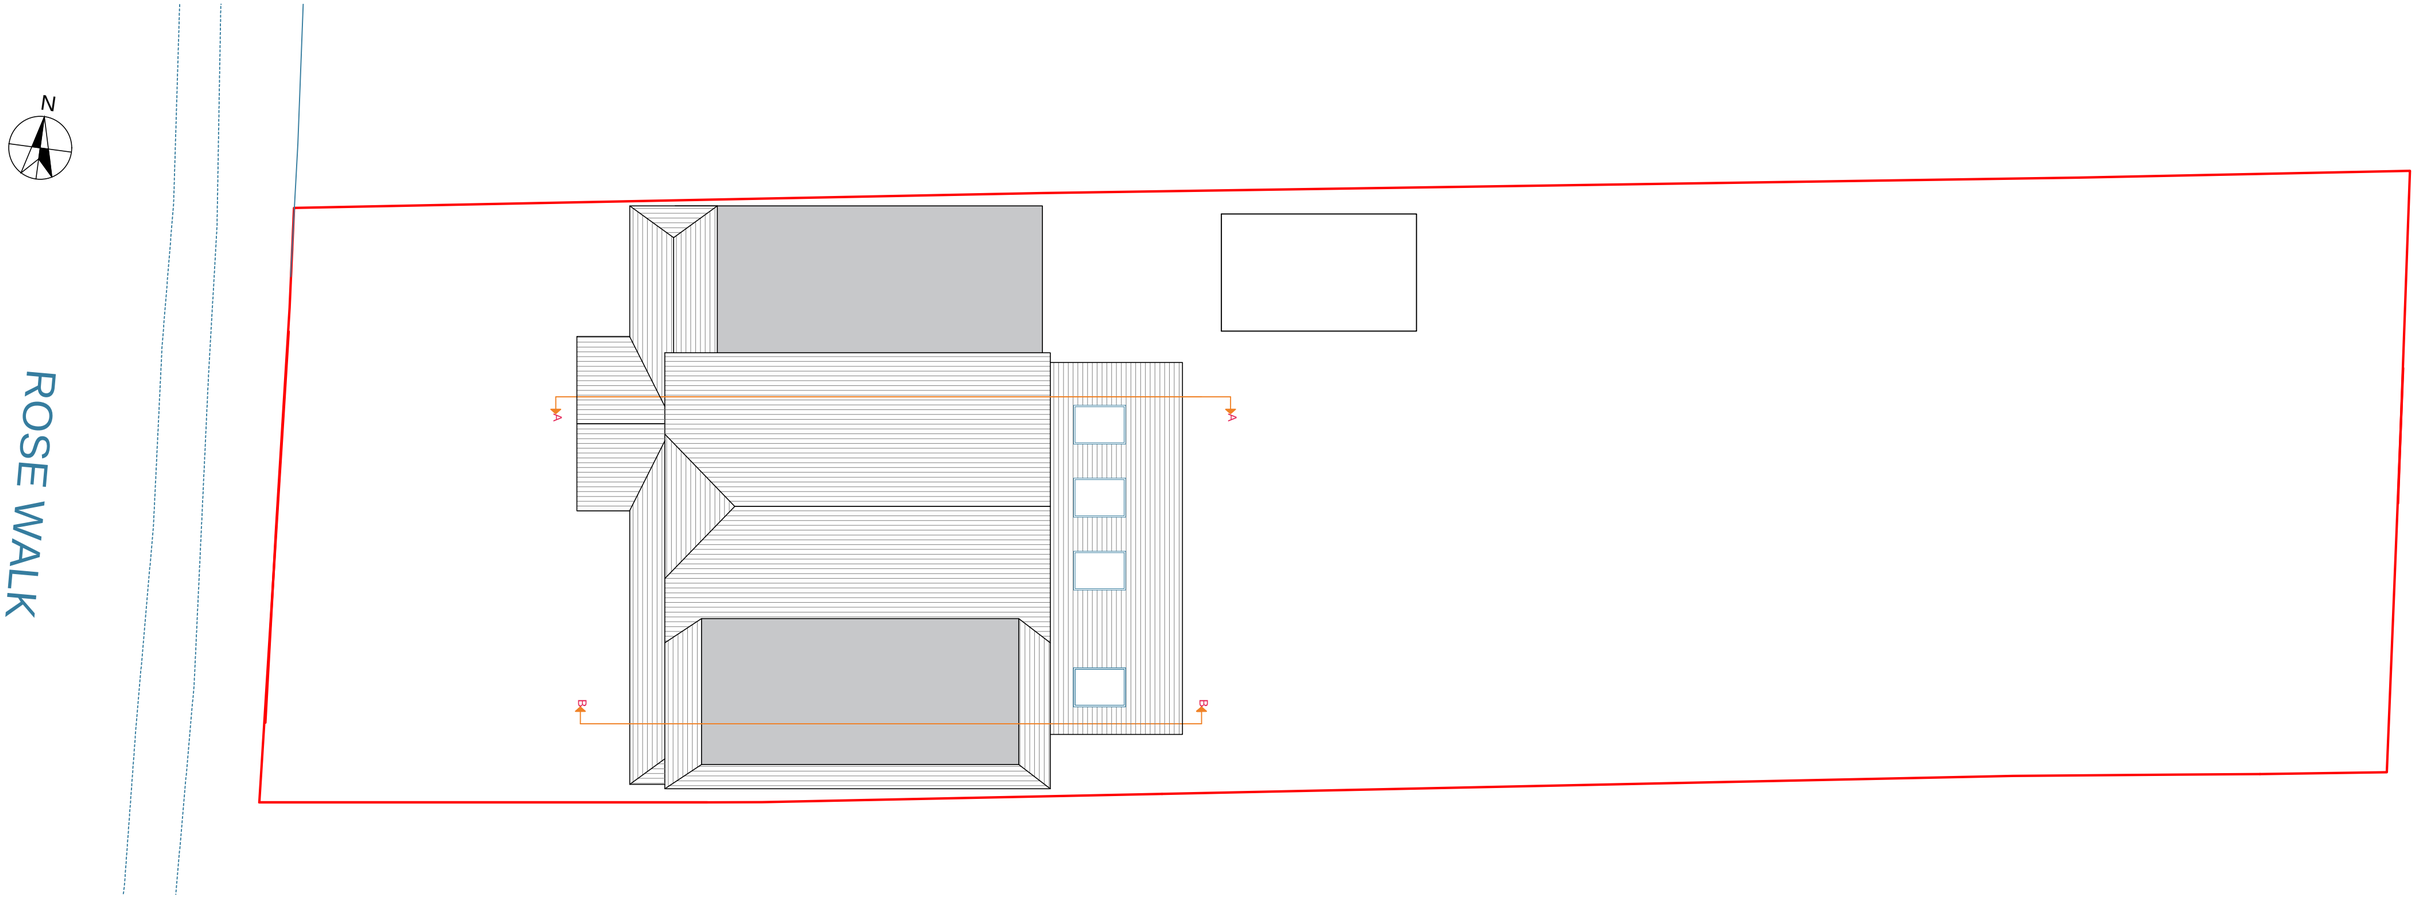

PROPOSED SITE BLOCK PLAN 1:100

SCALE BAR 1:100
0 5 10
METRES

Copyright in design of this drawing is the property of BAYA

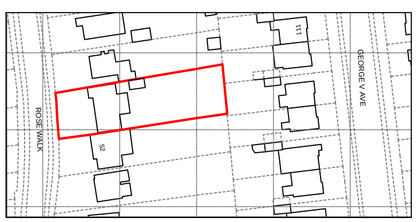

SITE LOCATION PLAN 1:1250

SCALE BAR 1:1250
0 25 50
METRES



KEY: SITE BOUNDARY

- Reproduction in whole or in part is forbidden without written permission from BAYA
- All dimensions to be cross checked on site prior to construction. Any discrepancies to be reported to BAYA immediately
- Print out to actual size.
- Copyright in design of this drawing is the property of BAYA

54 ROSEWALK, GORING-BY-SEA
BN12 4AT

Date:13/06/2023

Scale: As noted @ A2

Drawing Code: 54/RW-02

Revision: R2

AmendedSiteblock plan

0800 246 5779 info@bayadesign.co.uk
13 Clifton Vale, Bristol, BS8 4PT