
project	**Loft conversion to 22 Eighth Avenue LANCING BN15 9XD**
project	Patrick Thomas 22 Eighth Avenue LANCING BN15 9XD
architect	Peter Wilson Hilary Mount Way Lancing Sussex BN15 0QD 01903 755765
drawing	scale 1:100 date: 07/04/19 revision date 7/6/19


proposed elevations tp769/15c

plain tiled roof and gables to match existing
white aluminium windows
chimneys not shown
new roof lights

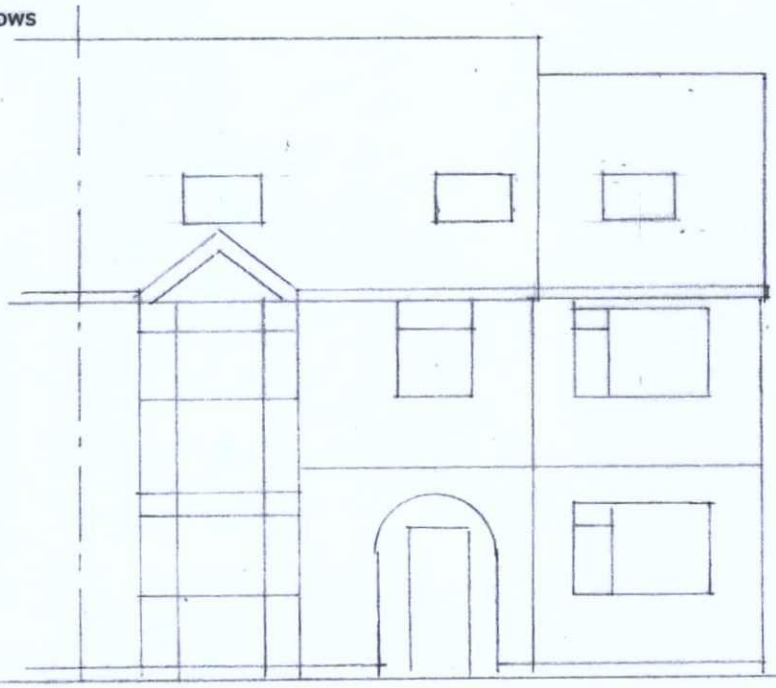

front elevation north west

tiled gables to match roof tiles

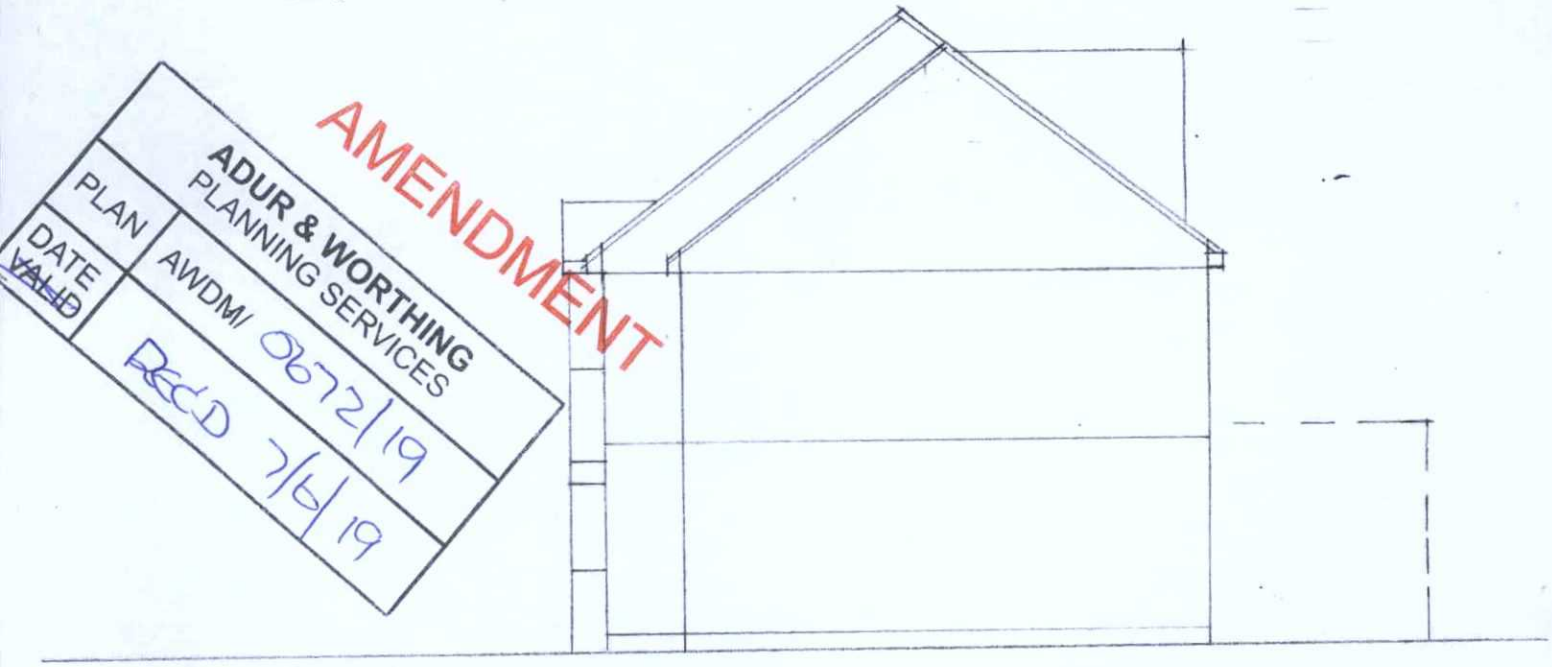

AMENDMENT

ADUR & WORTHING PLANNING SERVICES
PLAN
DATE VALID
AWDM/ 0672/19
Recd 7/6/19

South west

side elevation

0 1 2 3 4 5 6 7 8metres