
project	**Loft conversion to 22 Eighth Avenue LANCING BN15 9XD**
project	Patrick Thomas 22 Eighth Avenue LANCING BN15 9XD
architect	Peter Wilson Hilary Mount Way Lancing Sussex BN15 0QD 01903 755765
drawing	scale 1:100 d ate: 07/04/19 revision date 7/6/19

proposed elevations 2 tp769/16b/c


roof, gable and dormer tiles to match existing

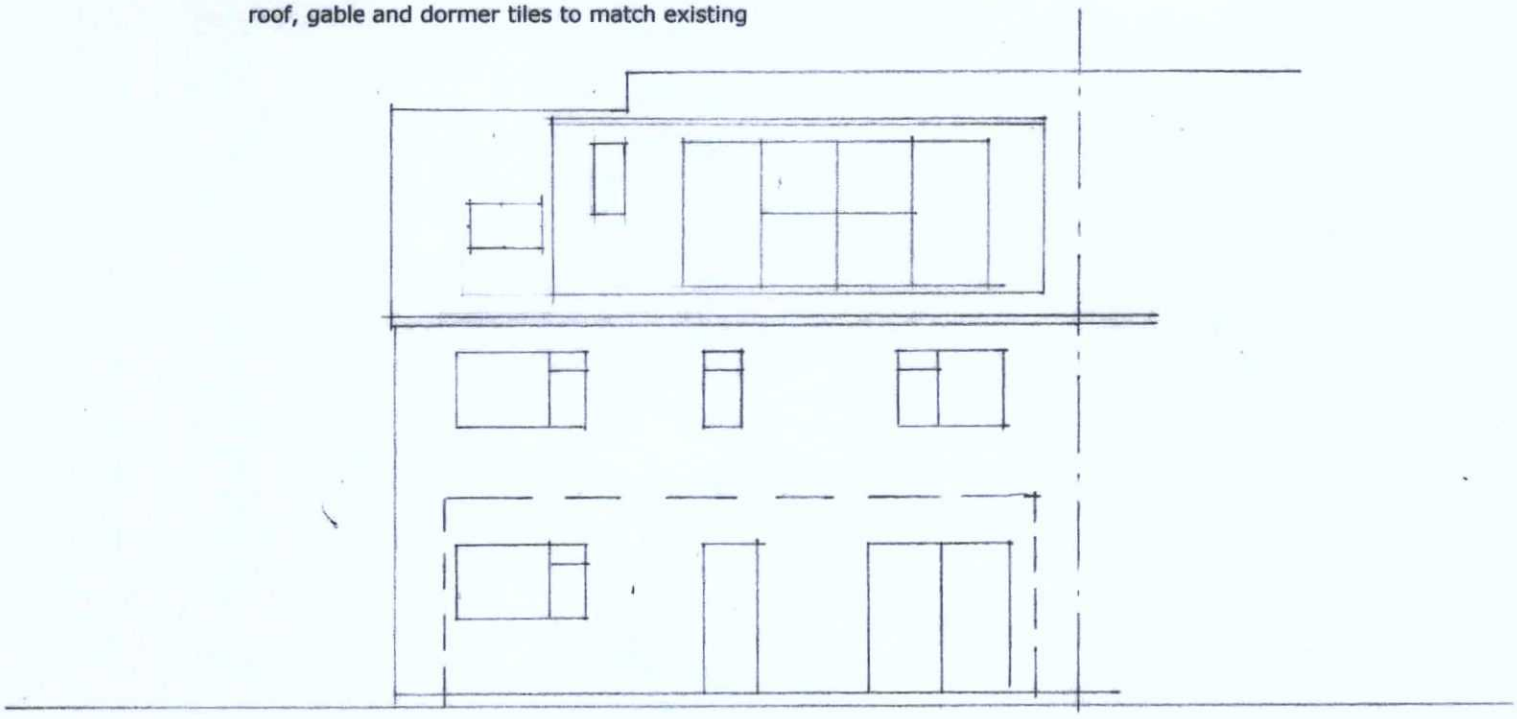

rear elevation south east

ADUR & WORTHING PLANNING SERVICES
PLAN
AWDM/ 0672/19
Rec'd 7/6/19

AMENDMENT

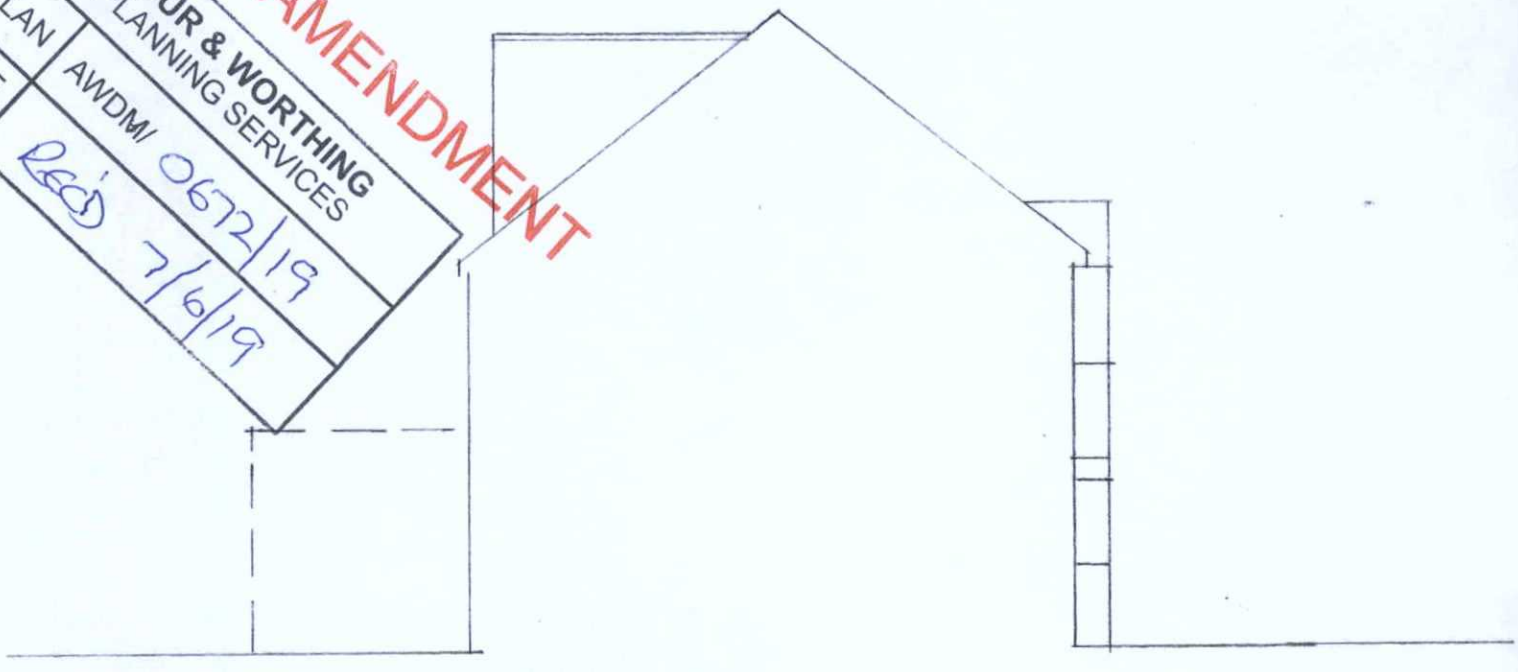

North east

Party elevation 0 1 2 3 4 5 6 7 8 metres