



- DRAWING ISSUE NOTE:**
- For the purpose of submission to Local Authority for the approval of Planning Consent
 - This drawing is to be read in conjunction with all other relevant drawings & details in this package
 - Do not scale, except for Planning purposes
 - Dimensions are in millimeters unless otherwise stated
 - Do not use for construction
 - Should any third party use these drawings for the purpose of construction, it shall be entirely at their own risk.

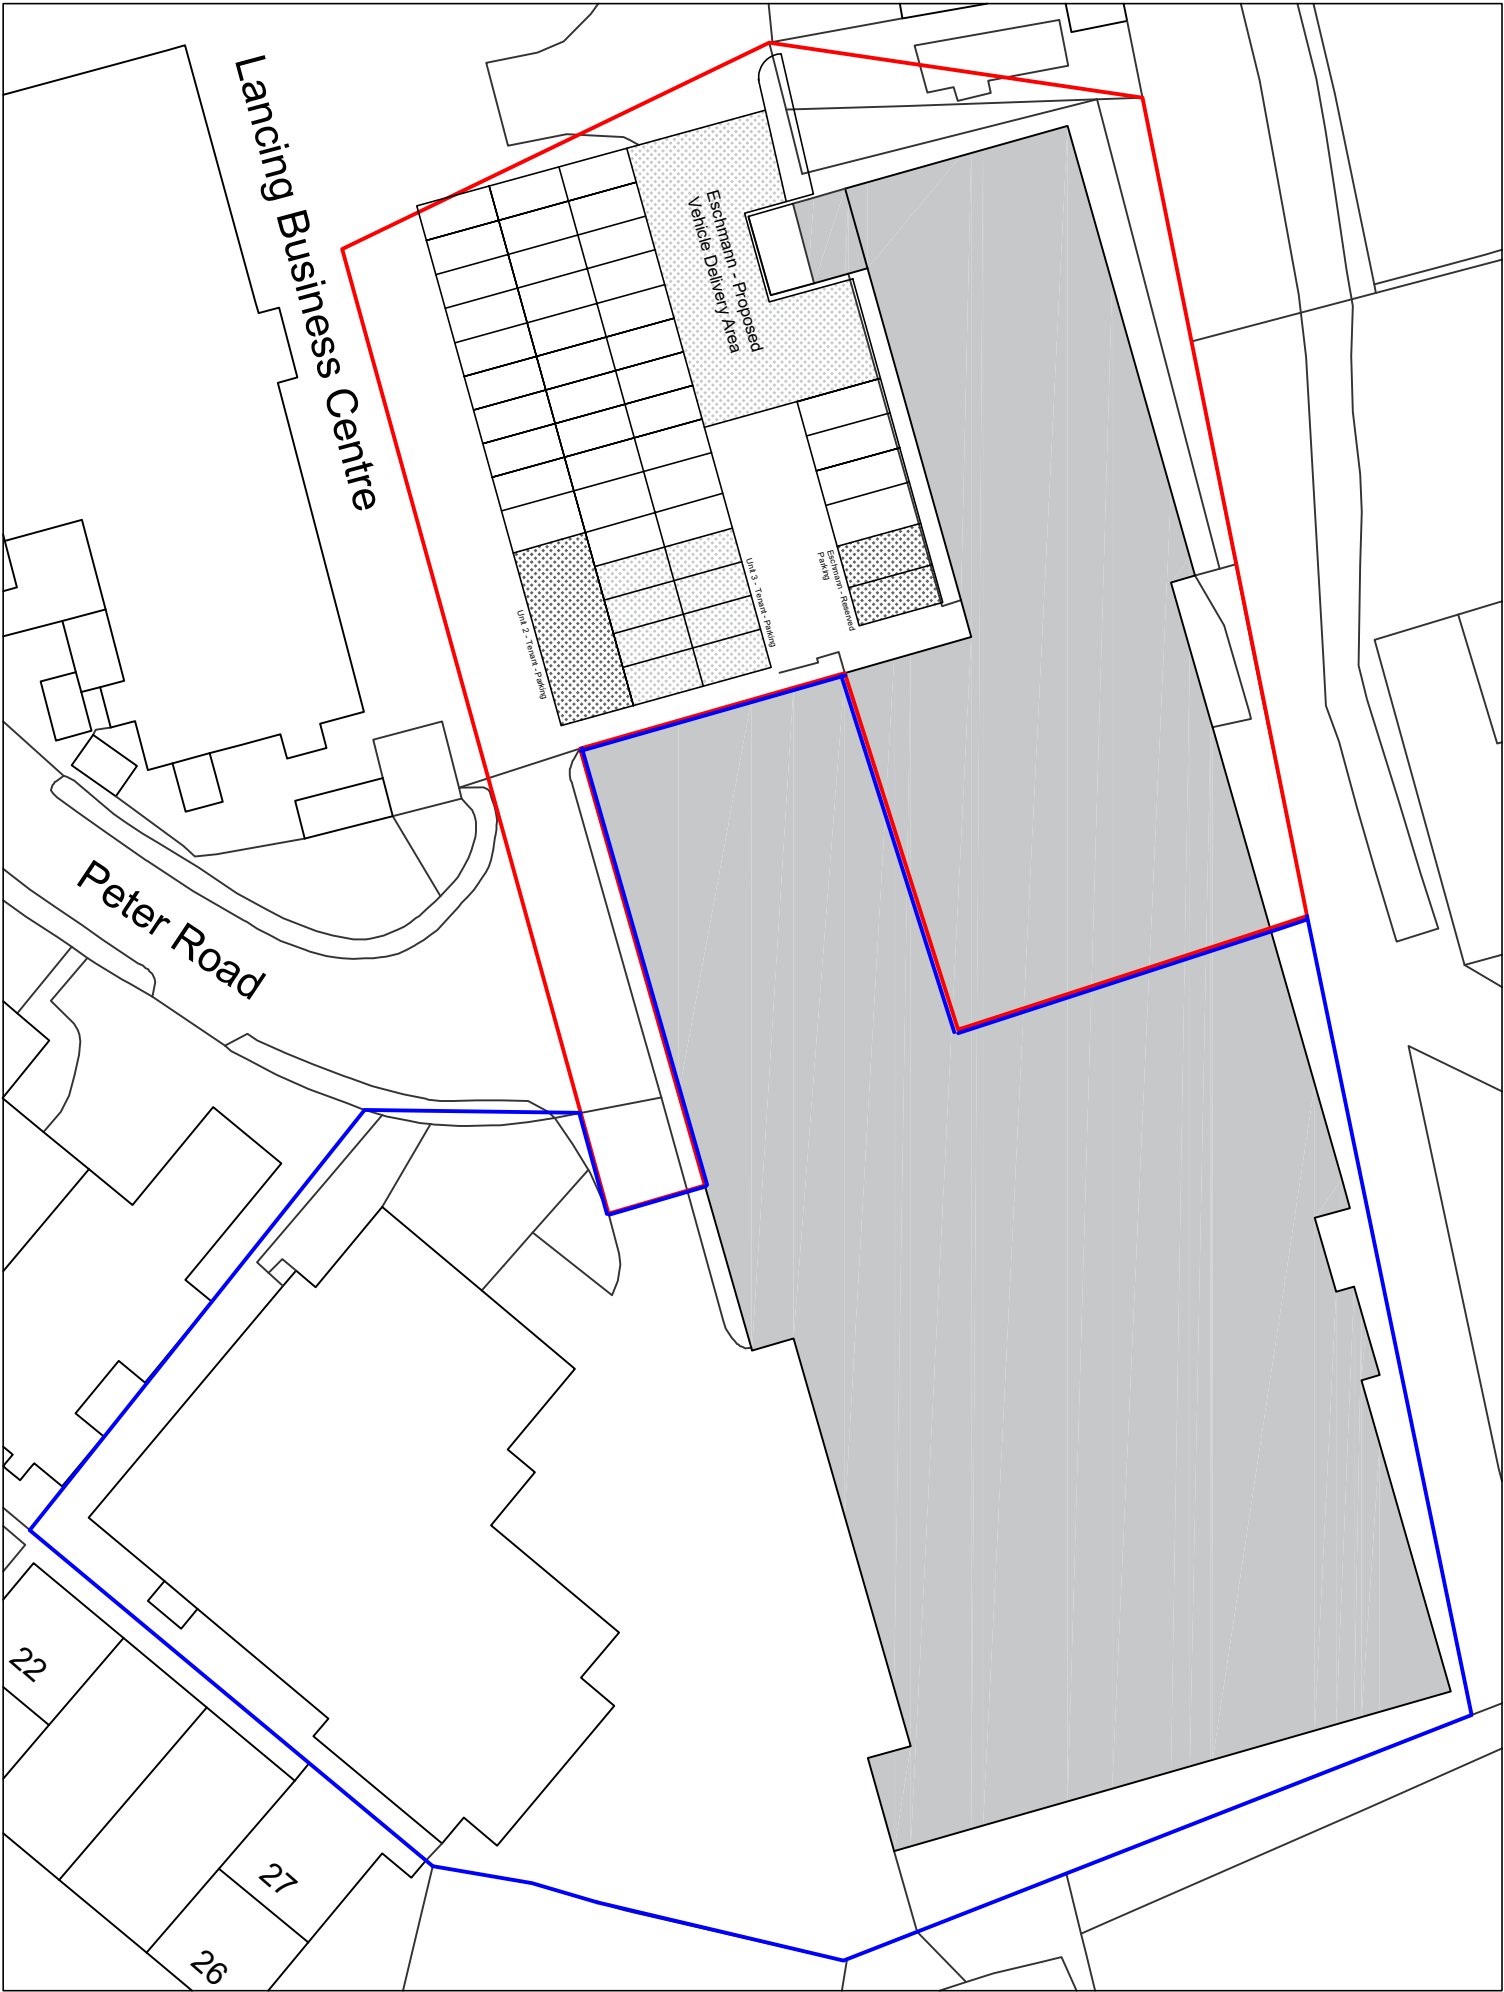

Ordnance Survey, (c) Crown Copyright 2026. All rights reserved. Licence number 100022432

3 Proposed Site / Block Plan

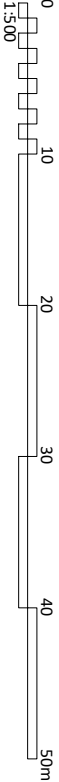

Revision

Project

New Entrance Door to Offices

Site Address

Eschmann House
15 Peter Road
Lancing
West Sussex
BN15 8TJ

Drawing

Proposed Site / Block Plan

Client

Eschmann Investments Limited

Drawing No.

1962.26.03

Revision



Drawing Issue:

PROPOSED

Scale	1:500	Sheet Size	A3
Date	Mar '26	Drawn By	JL
		Checked By	PC



2B Chanctonfold, Horsham Road
Steyning, West Sussex. BN44 3AA
T 01903 816290
E reception@cohsurveyors.co.uk
© COPYRIGHT 2026 COH Surveyors. All rights reserved.