


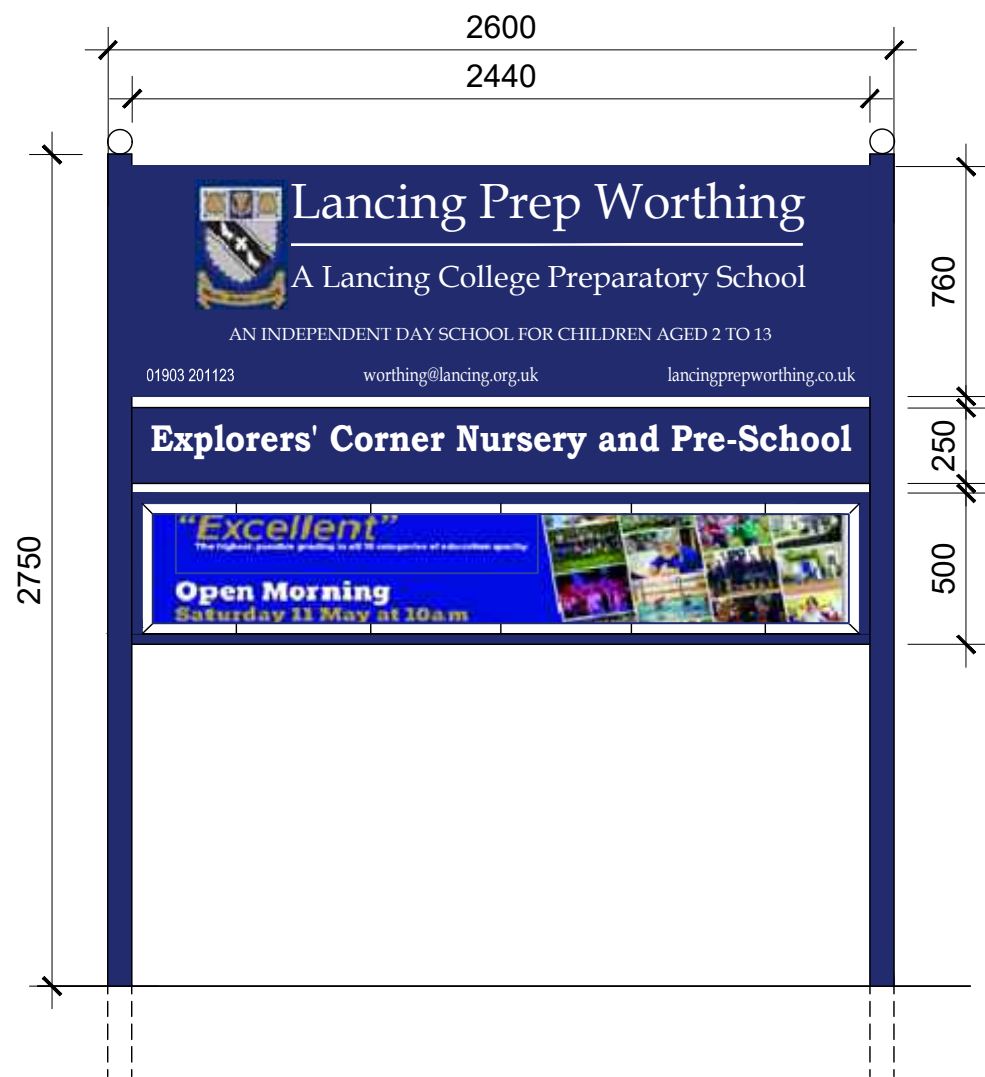

Proposed


Location A
scale 1:25@A3



Existing

Location A
scale 1:25@A3

Note: Signage at location A
The college propose to amend the existing 'Event Signage' for open days, activities, fetes, exhibitions, etc..
The banner section of the sign to be altered; reduced in height to allow a new middle section to be added 'Explorer's Corner Nursery and Pre-School'.
The overall height of the sign will not be changed.

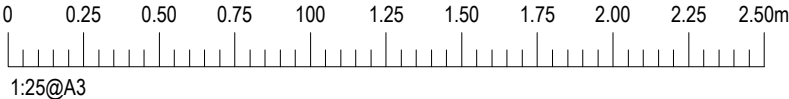

All shown dimensions to be used in preference to scaled dimensions.
Verify all dimenions on site prior to commencement of work.
All work shall conform to British Standards, Planning Approvals and Building Regulations. This drawing is copyright and shall not be used or reproduced without the written consent of Accel Consulting.

PLANNING ISSUE

DRAWING NO.		P03	
Rev		31.03.26	First Issue
CLIENT		Lancing College	
PROJECT		Lancing College Prep School, Worthing	NO. 1976
DRAWING TITLE		Signage Elevations - Sompting Avenue	
SCALE		1:25@A3	DATE 31 Mar 2026
REVISION		-	