


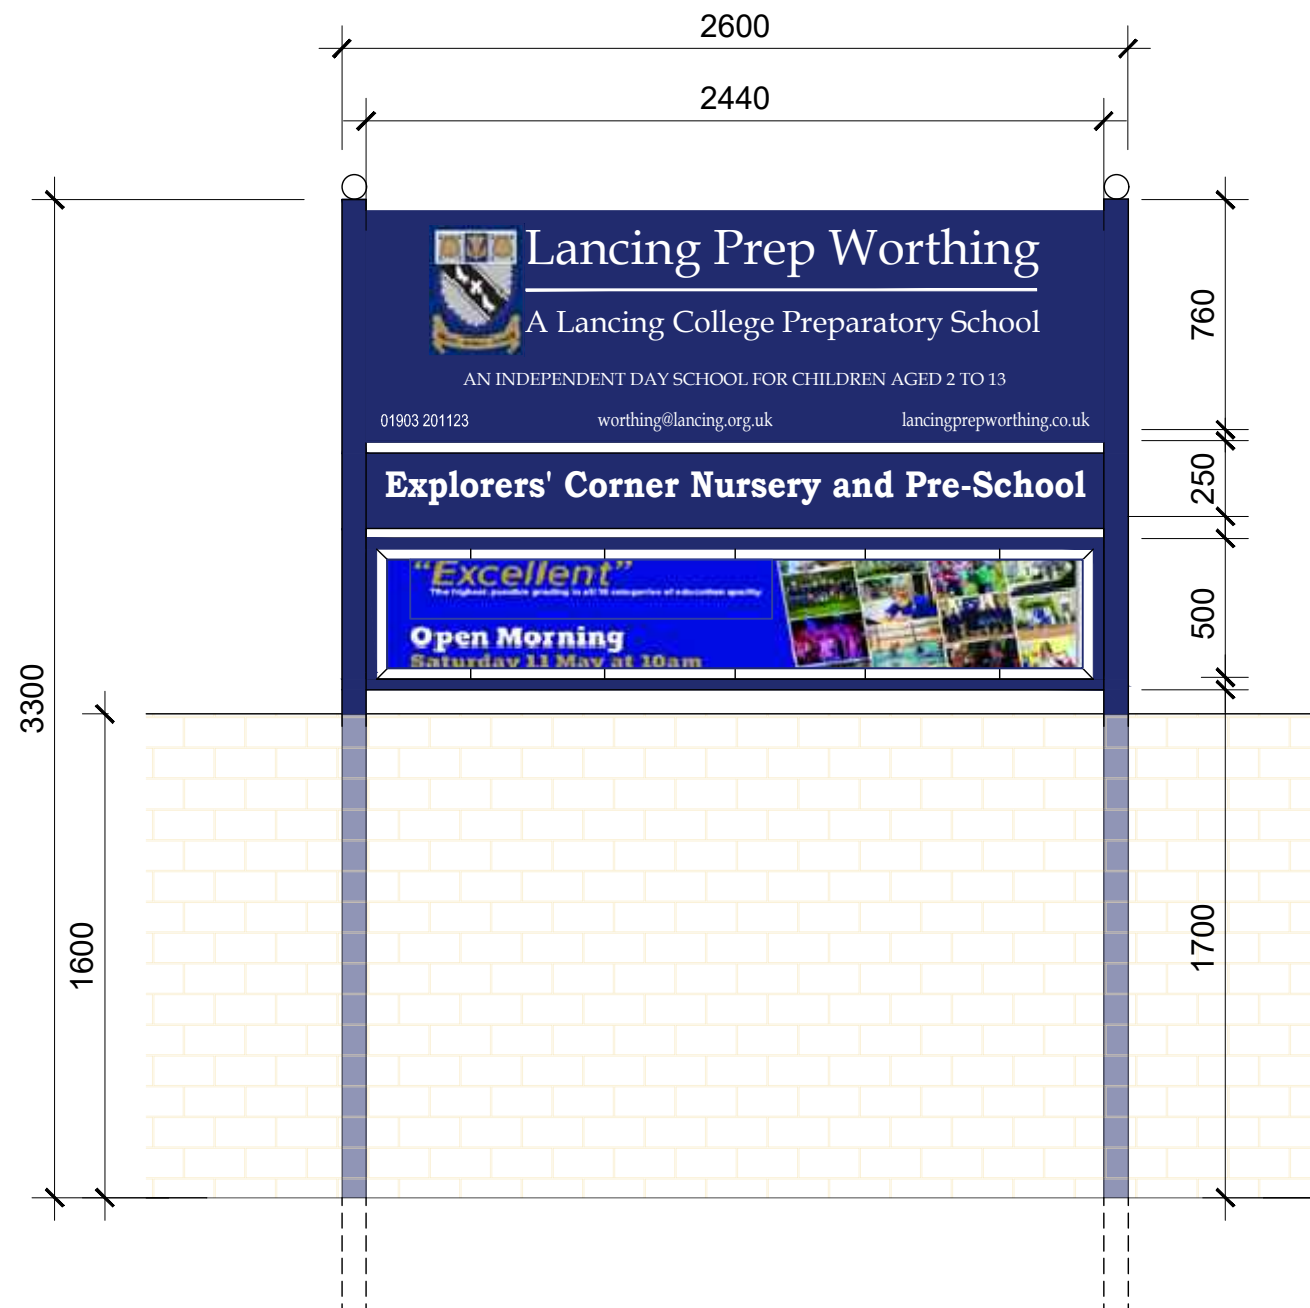

Proposed

Location B

scale 1:25@A3



Existing


Location B

Note: Signage at location B

The college propose to amend the existing 'Event Signage' for open days, activities, fetes, exhibitions, etc..

The banner section of the sign to be altered; reduced in height to allow a new middle section to be added 'Explorer's Corner Nursery and Pre-School'.

The overall height of the sign will not be changed.

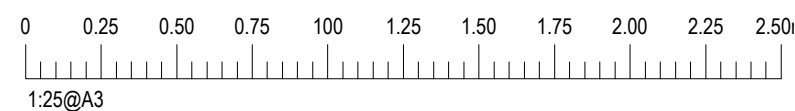

All shown dimensions to be used in preference to scaled dimensions.
Verify all dimensions on site prior to commencement of work.
All work shall conform to British Standards, Planning Approvals and Building Regulations. This drawing is copyright and shall not be used or reproduced without the written consent of Accel Consulting.

PLANNING ISSUE

DRAWING NO.	Rev	Date	Description
P04	-	31.03.26	First Issue

CLIENT
Lancing College

ACCEL CONSULTING LTD 20 SOUTHWICK STREET SOUTHWICK WEST SUSSEX BN42 4TB TEL 01273 934 920 WWW.ACCELCONSULTING.CO.UK	PROJECT Lancing College Prep School, Worthing	NO. 1976
	DRAWING TITLE Signage Elevations - Broadwater Road	
SCALE 1:25@A3	DATE 31 Mar 2026	REVISION -

ACCEL Consulting Ltd