




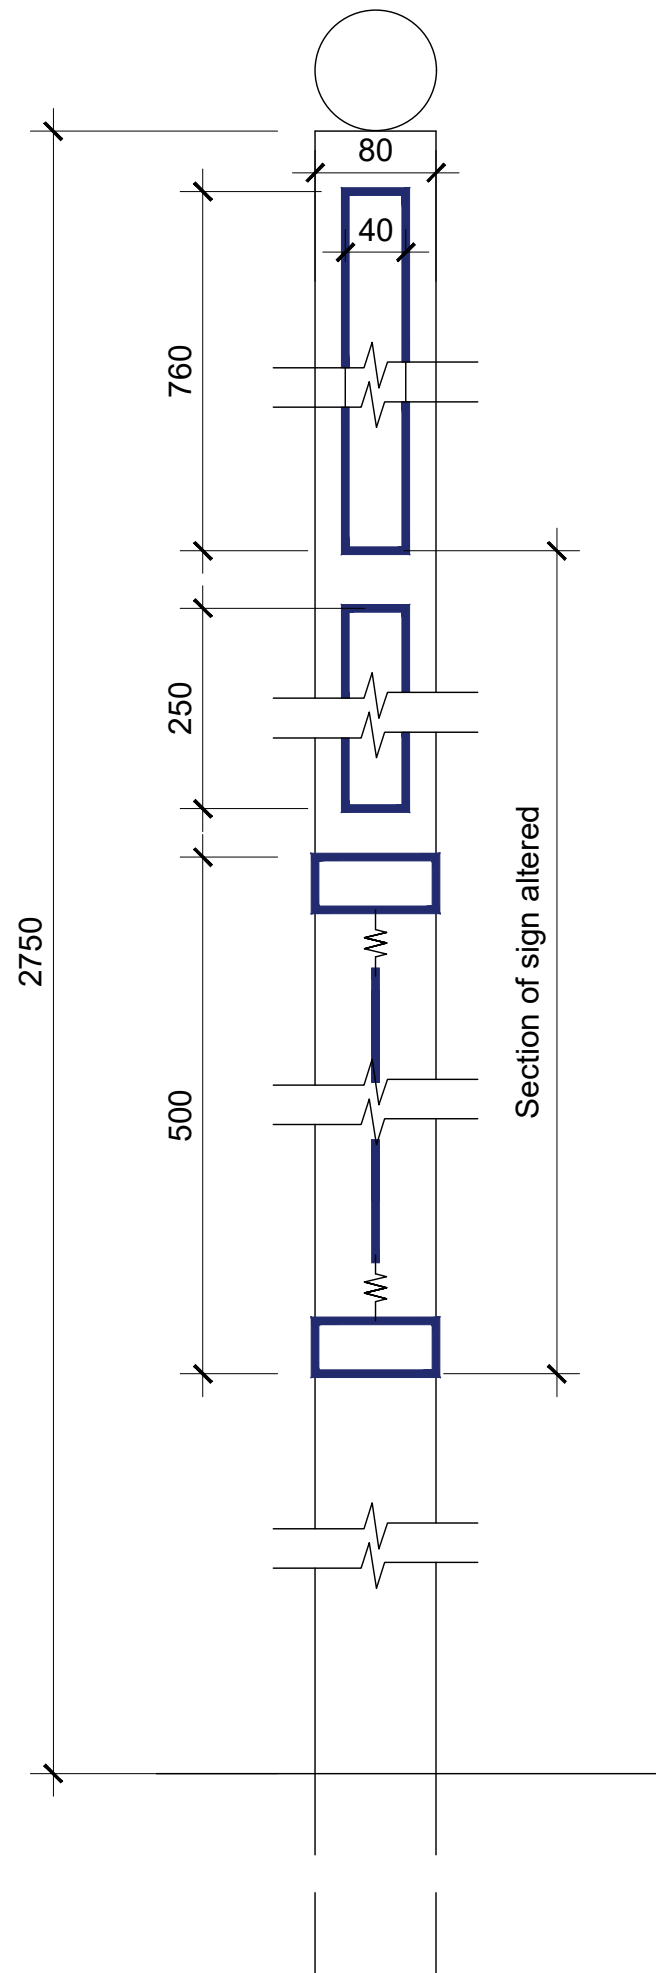


Location A Sign Section
Scale 1:5

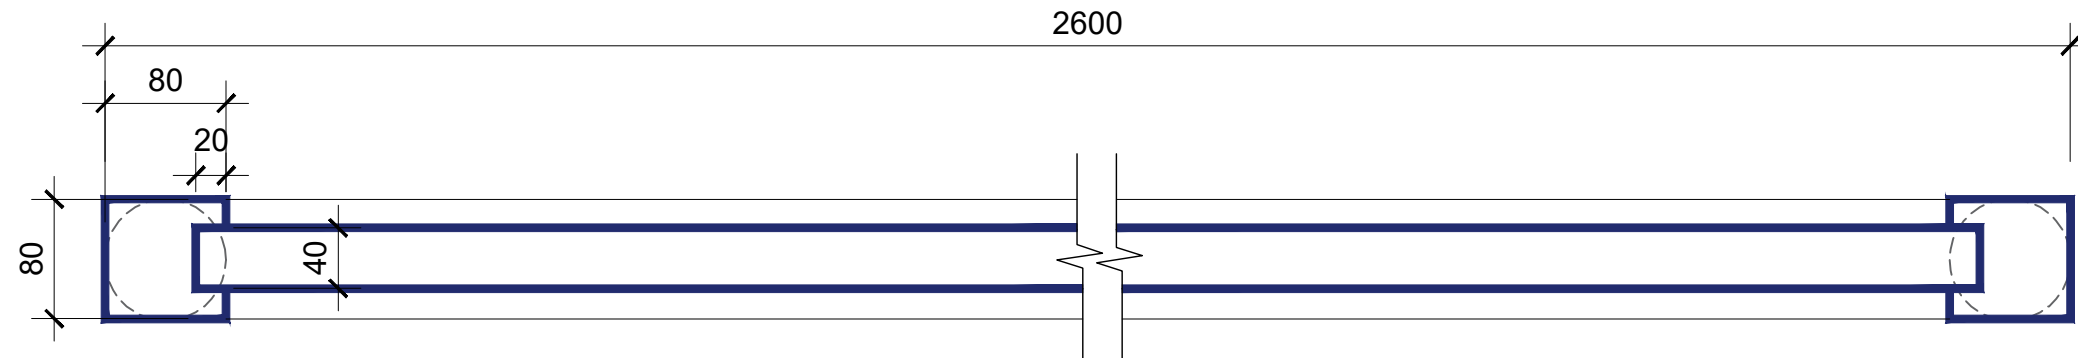

Location A Sign Plan
Scale 1:5

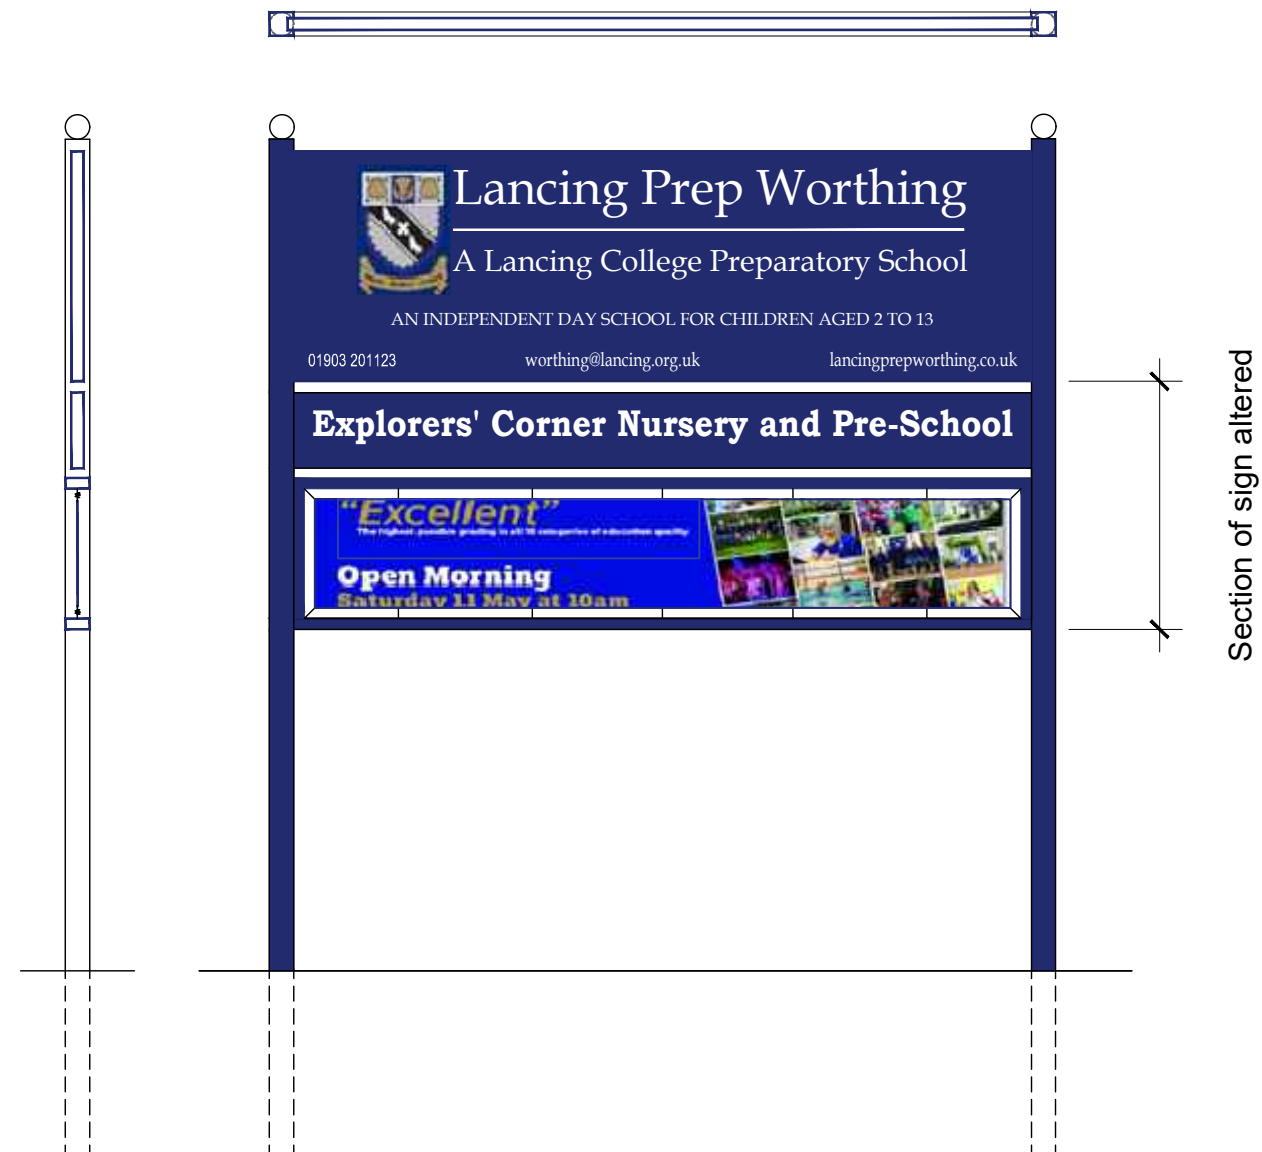

Location A Sign
Scale 1:25

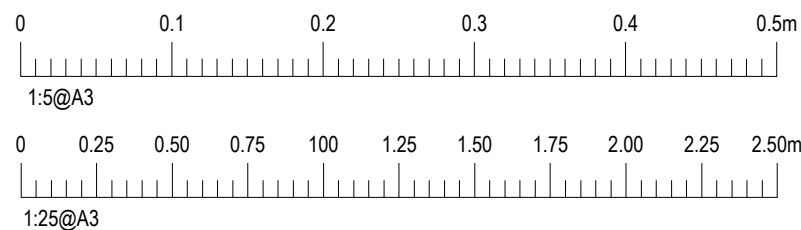

All shown dimensions to be used in preference to scaled dimensions.
Verify all dimensions on site prior to commencement of work.
All work shall conform to British Standards, Planning Approvals and Building Regulations. This drawing is copyright and shall not be used or reproduced without the written consent of Accel Consulting.

PLANNING ISSUE

DRAWING NO.			
P05	-	02.04.24	First Issue
CLIENT			
Lancing College			
PROJECT			NO.
Lancing College Prep School, Worthing			1976
DRAWING TITLE			
Location A Sign - Plan & Section			
SCALE		DATE	REVISION
Varies		02 Apr 2024	-

ACCEL CONSULTING LTD
20 SOUTHWICK STREET
SOUTHWICK
WEST SUSSEX
BN42 4TB

TEL 01273 934 920
WWW.ACCELCONSULTING.CO.UK

ACCEL Consulting Ltd