

PLANNING DOCUMENT

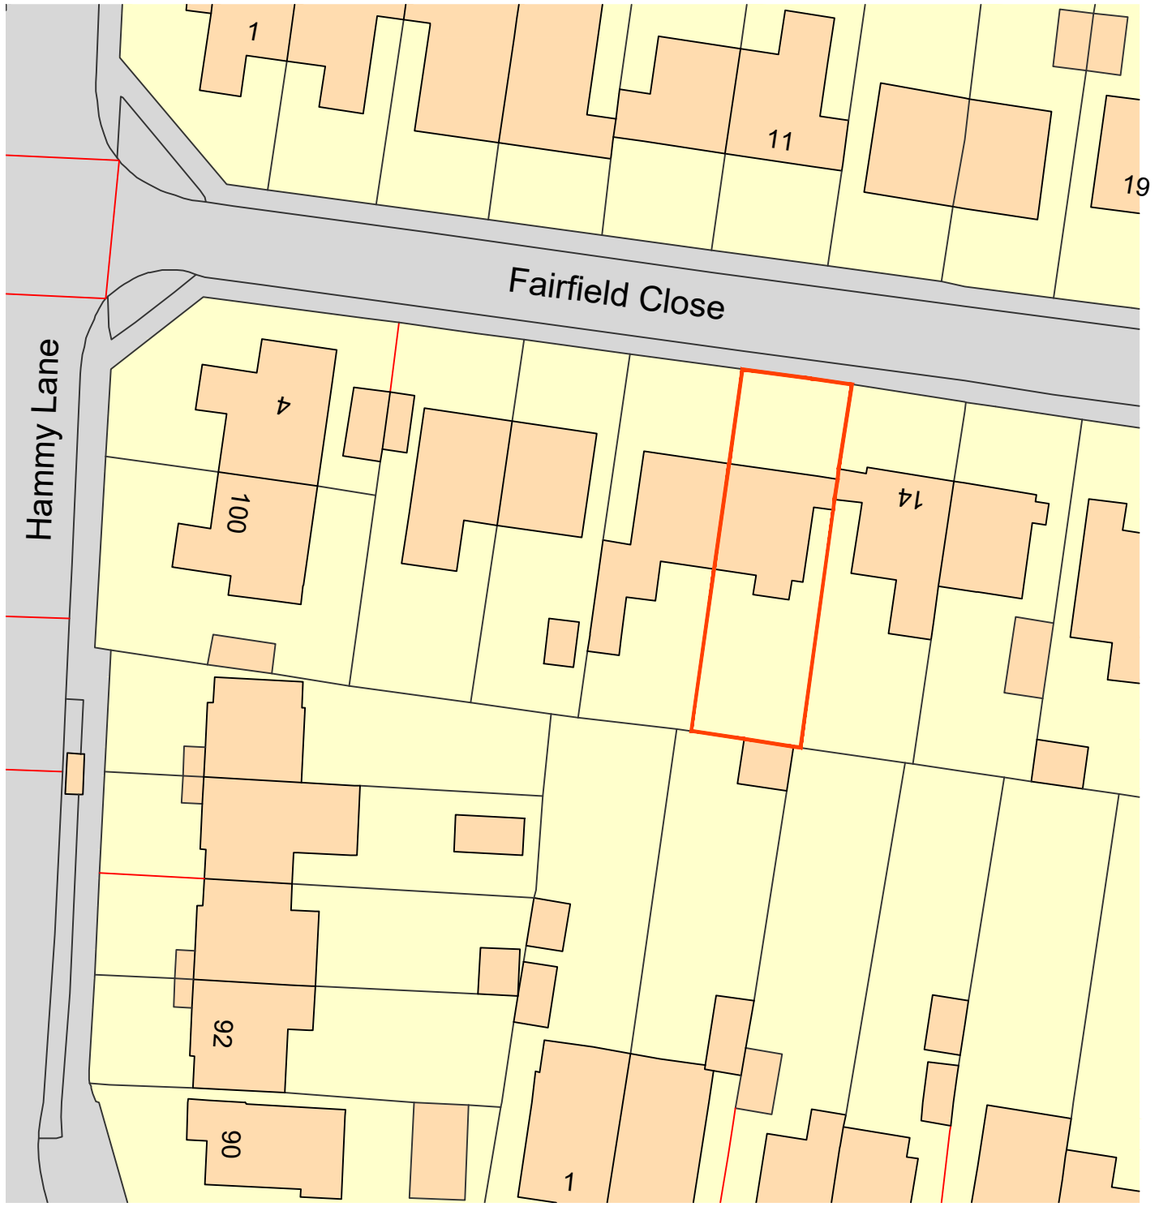

Existing Location Plan

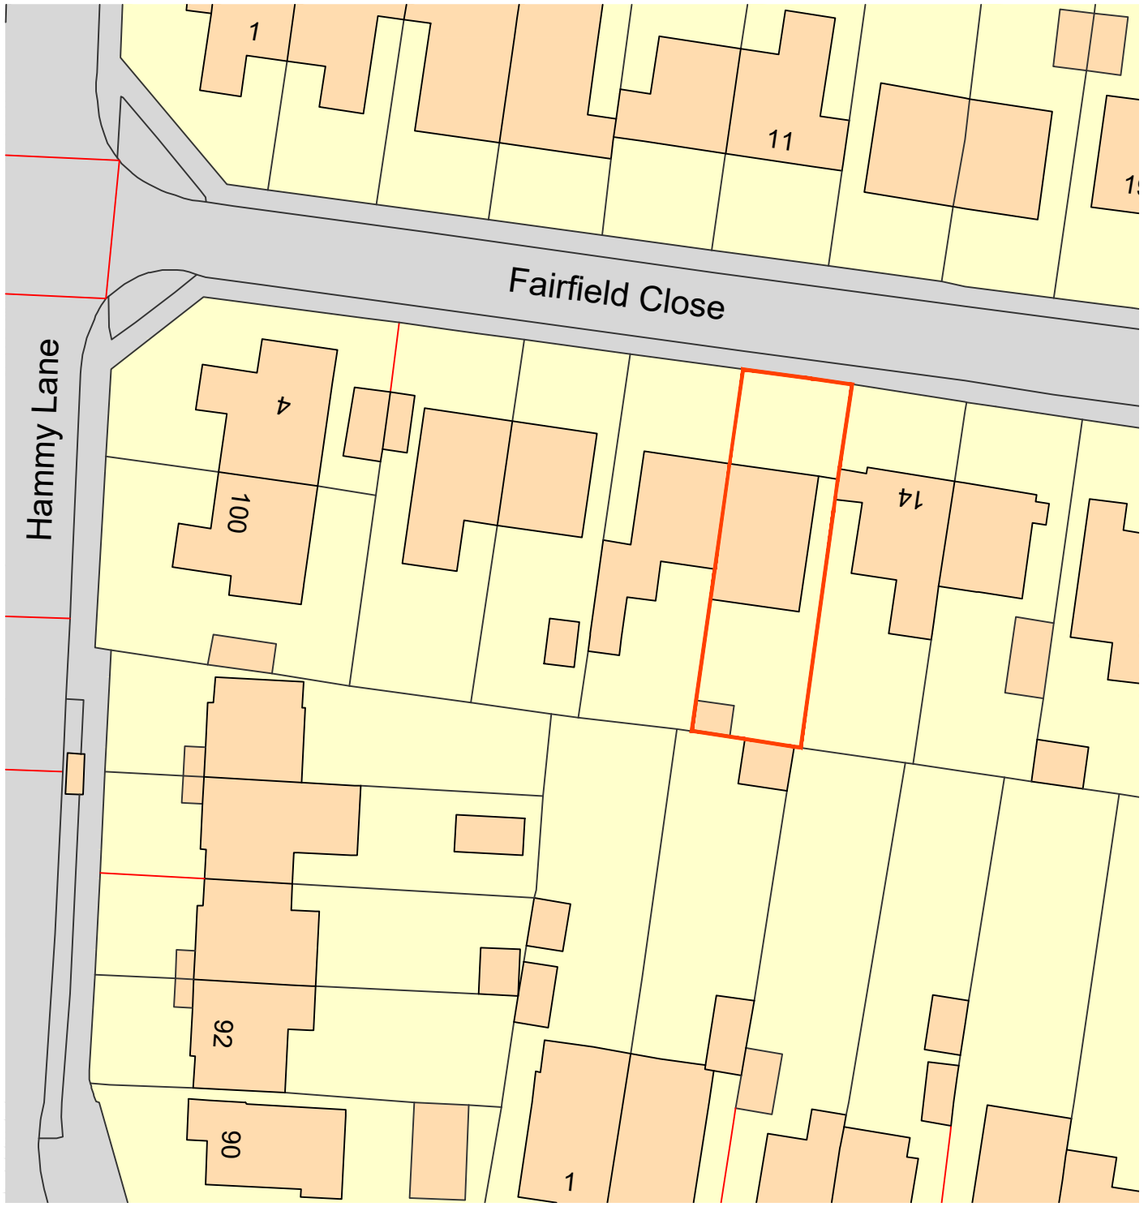

Proposed Location Plan

PROJECT Proposed Extension and Alterations 12, Fairfield Close Shoreham	Existing and Proposed Block Plans	DATE 11.04.2022 DRAWN CHECKED	SCALE 1:500 @ A3 DRG. NO. 1017–002 REV. A