


Proposed Front Elevation @ 1 : 100

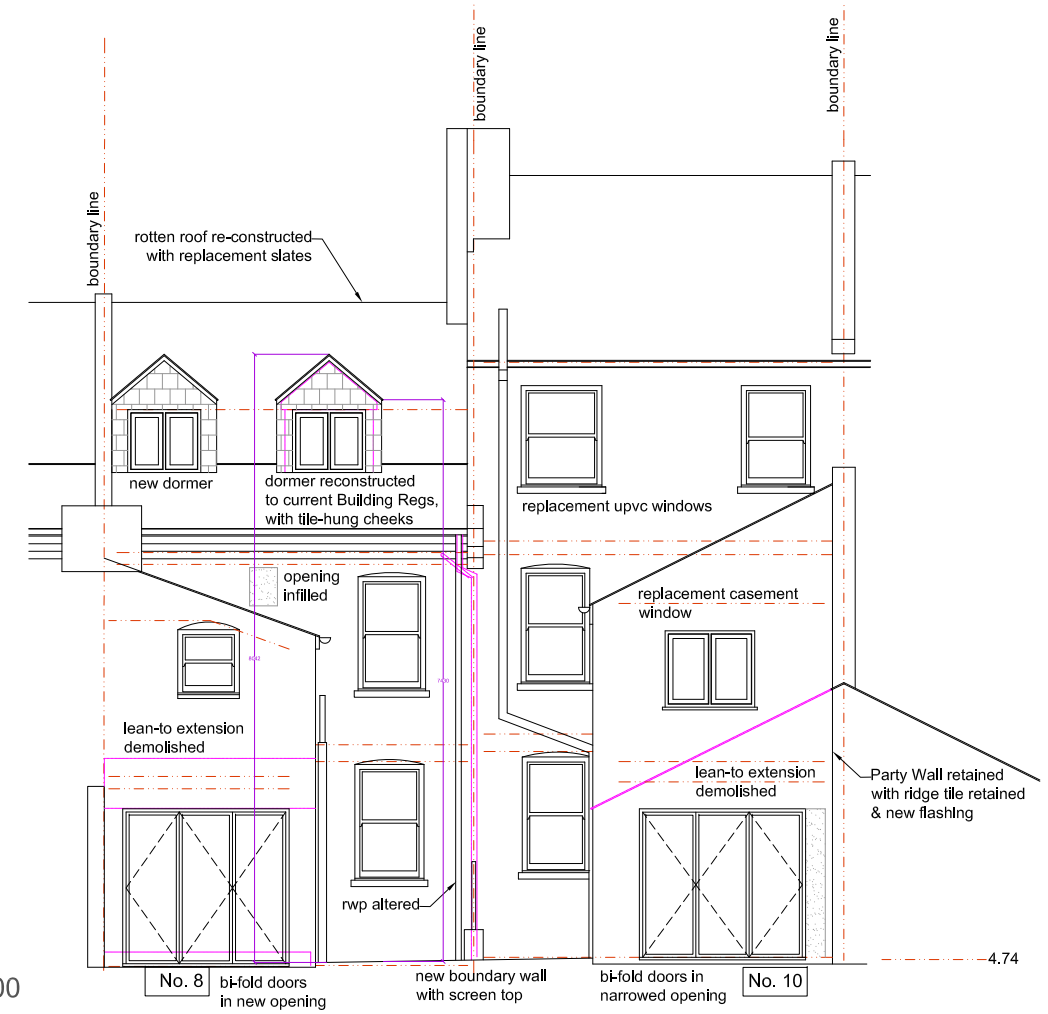


Proposed Rear Elevation @ 1 : 100

This drawing is copyright and may not be copied or reproduced without the written consent of Finola Brady Architectural Services.

The contractor is responsible for setting out and must check all levels and dimensions prior to work being put in hand.

This drawing should not be scaled. Only written dimensions are to be taken in respect of this project.

The designer is to be immediately notified of any suspect omissions or discrepancies.

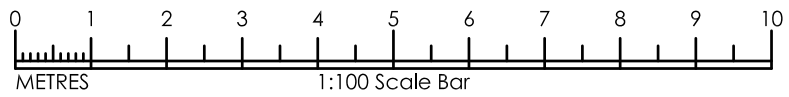

Indicates demolished construction

Indicates new construction

Rev. A 01.11.23 Conservation officer amendments noted FB

Finola Brady
Architectural Services
TEL 07960 235756 www.fbarchitectural.co.uk

Site Location :	8 - 10 Gratwicke Road, Worthing, BN11 4BH
Project Name :	External Alterations, New Dormer, Replacement Fenestration
Drawing Name :	Proposed Front and Rear Elevations for Planning Submission
Drawing No:	FB23-0703 PL03-A Scale : 1 : 100 @ A3
Date :	19th September 2023