
This drawing is copyright and may not be copied or reproduced without the written consent of Finola Brady Architectural Services.

The contractor is responsible for setting out and must check all levels and dimensions prior to work being put in hand.


This drawing should not be scaled. Only written dimensions are to be taken in respect of this project.

The designer is to be immediately notified of any suspect omissions or discrepancies.

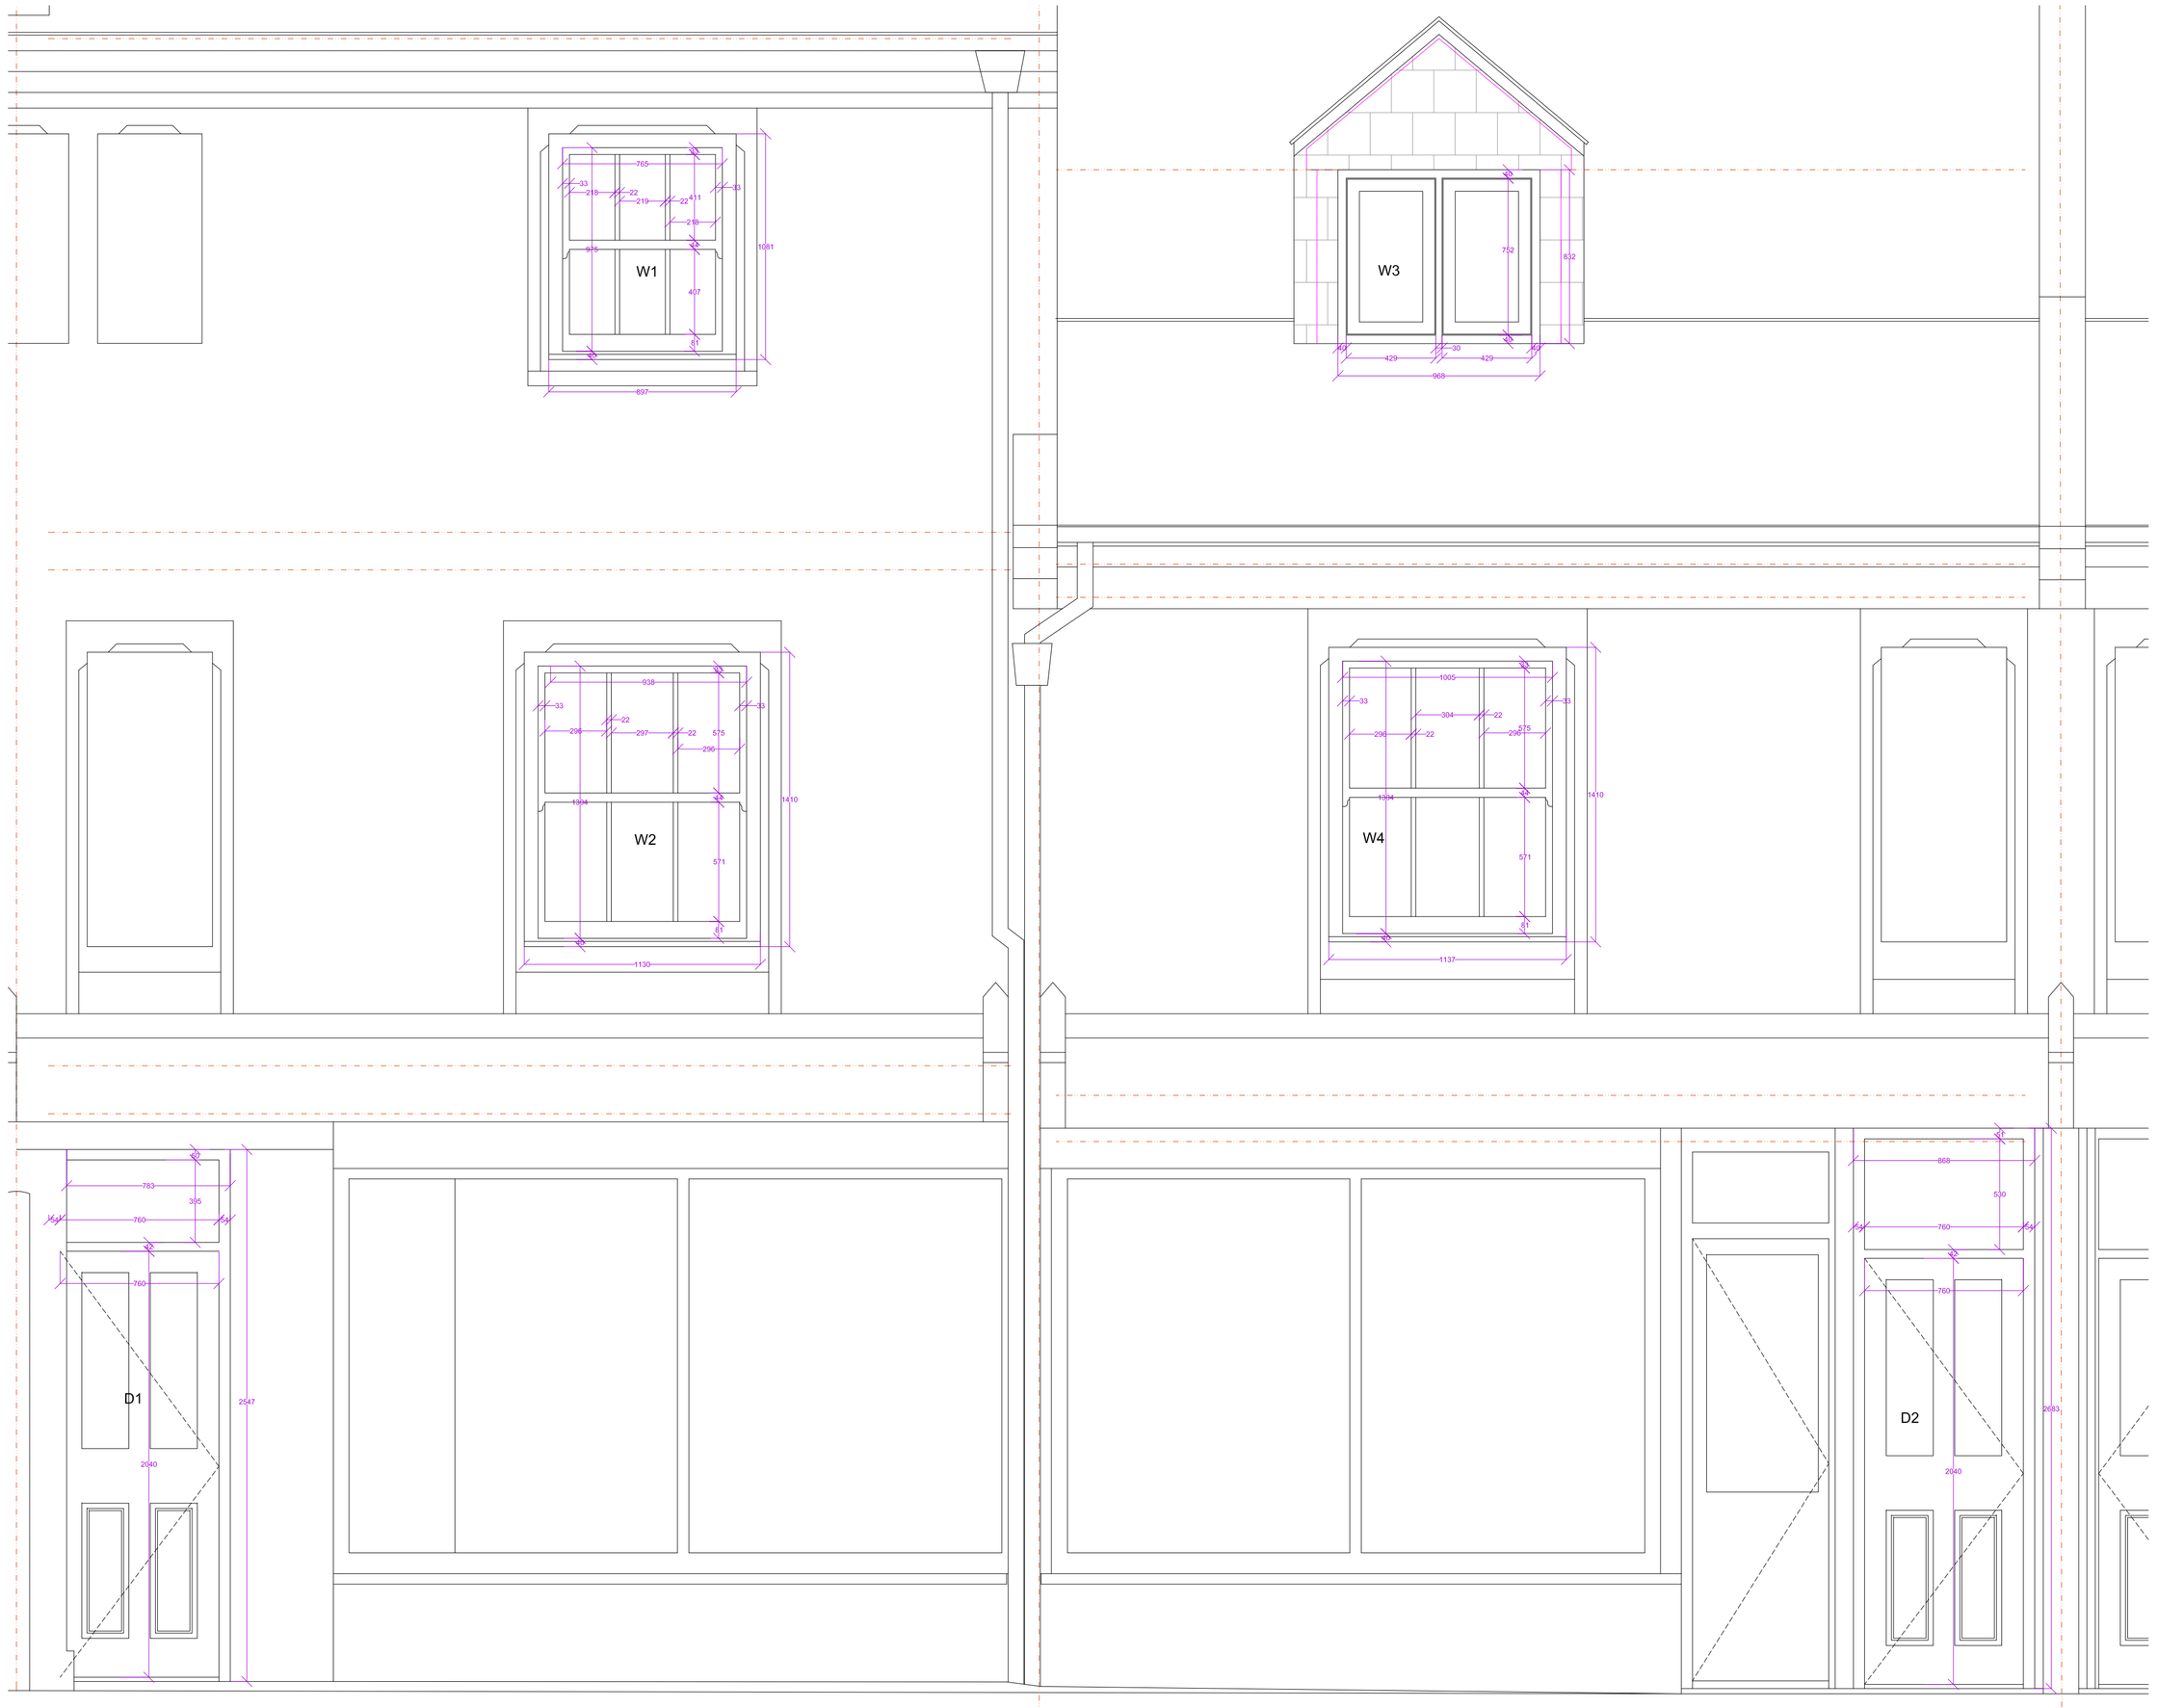

Proposed Front Elevation Window and Door Dimensions @ 1 : 20

0 0.5 1 1.5 2
Metres 1:20 Scale Bar

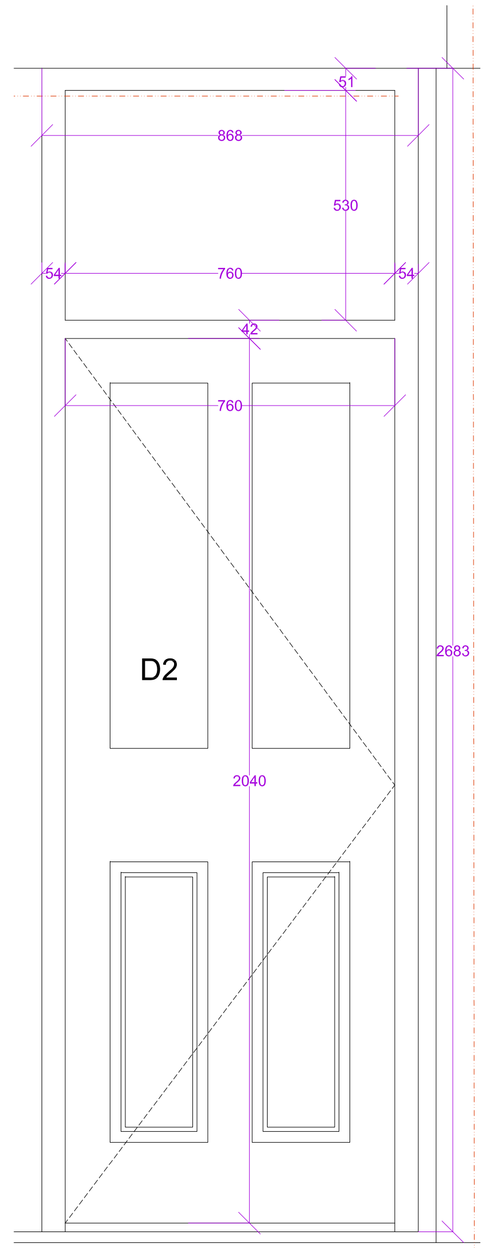

Proposed Door Dimensions @ 1 : 10
Both Doors Are the Same

0 0.2 0.4 0.6 0.8 1
Metres 1:10 Scale Bar

Rev. A 01.11.23 Conservation officer amendments noted FB

	Finola Brady Architectural Services TEL 07960 235756 www.fbarchitectural.co.uk
Site Location :	8 - 10 Gratwicke Road, Worthing, BN11 4BH
Project Name :	External and Internal Alterations
Drawing Name :	Proposed Window & Door Details For Front Elevation
Drawing No:	FB23-0703 PL04-A Scales : 1 : 10 , 1 : 20 @ A0
Date :	21st September 2023