




Existing West Elevation 1:100

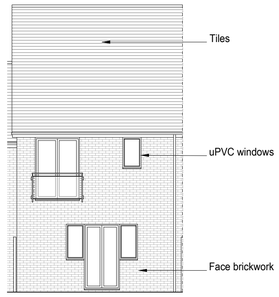

Existing East Elevation 1:100

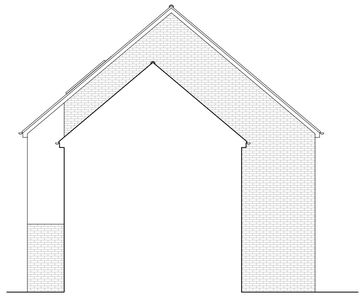

Existing South Elevation 1:100

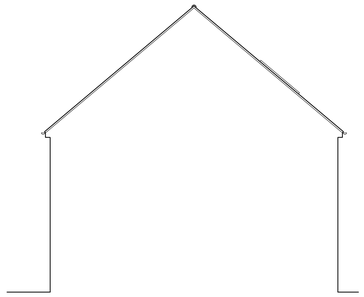


Existing North Elevation 1:100




Location plan 1:1250

1:1250 0 10 20 30 40 50 60 70 80 90 100

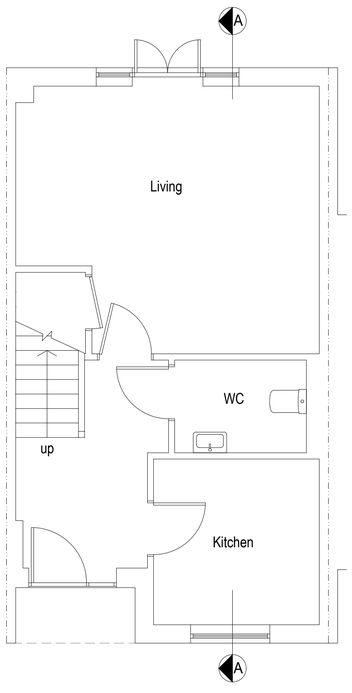

Existing Ground Floor Plan 1:50

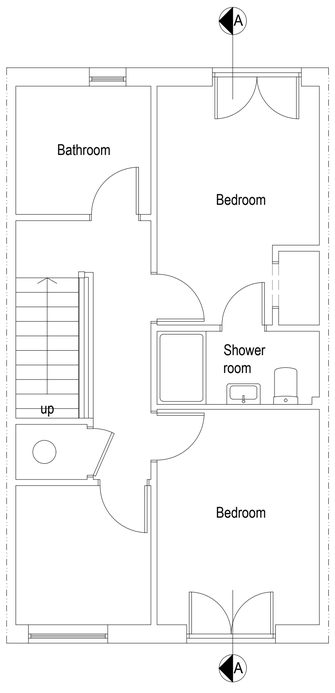

Existing First Floor Plan 1:50



Existing Section A-A 1:50

1:100 0 1 2 3 4 5 6 7 8 9 10m

1:50 0 1 2 3 4 5 6 7 8 9 10m

amendments
Rev A: 27/10/22 Updated Elevations Titles, North Elevation added

bpm Architectural Services Ltd.

client: Lee Smith and Lorna Sanden

project: 13 Rainbow Square
Shoreham-by-Sea
East Sussex
BN43 6AX

project ref: 00 Drawing No. 01A

drawing title: Existing Plans, Elevations and Section

drawn by: L.F.

date: Jun 22 scale: 1:50/100@ A1

www.bpmnet.co.uk
info@bpmnet.co.uk

Do not scale off drawing, check all dimensions on site before all work is commenced

All goods materials workmanship to conform with current building regs BSS and COP's