

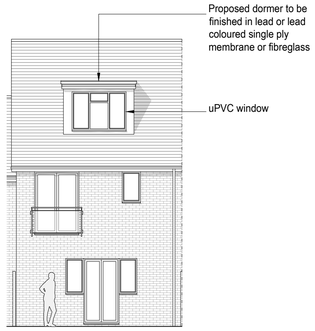


Proposed East Elevation 1:100

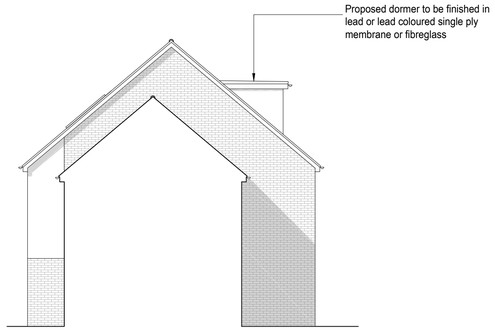

Proposed South Elevation 1:100

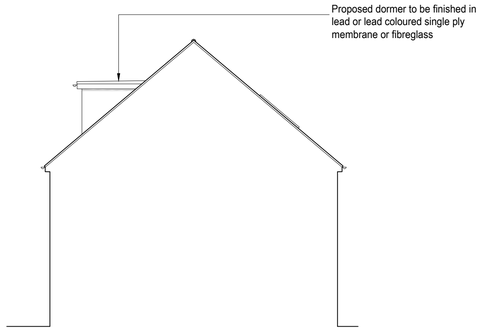


Proposed North Elevation 1:100




Block plan 1:500


1:500 0 10 20 30 40 50m

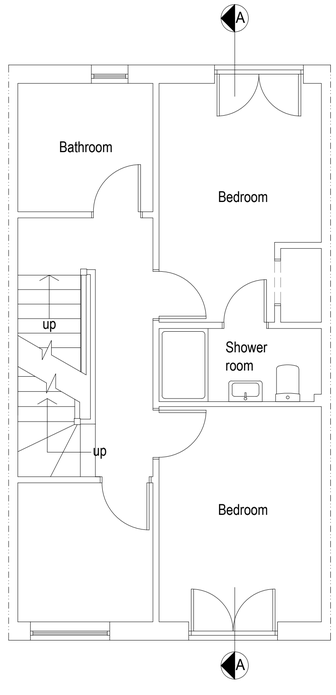

Proposed First Floor Plan 1:50

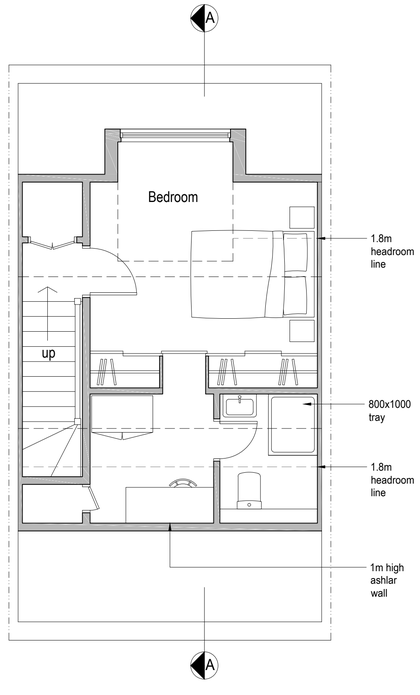

Proposed Second Floor Plan 1:50

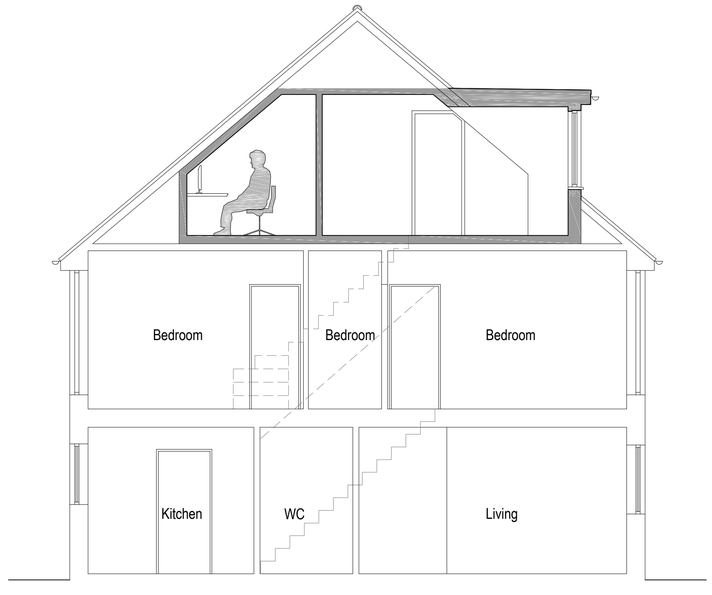

Proposed Section 1:50

1:100 0 1 2 3 4 5 6 7 8 9 10m

1:50 0 1 2 3 4 5 6 7 8 9 10m

amendments
Rev A: 27/10/22 North Elevation added, Updated Elevations Titles

bpm Architectural Services Ltd.

client: Lee Smith and Lorna Sanden

project: 13 Rainbow Square
Shoreham-by-Sea
East Sussex
BN43 6AX

project ref: 00 Drawing No: 02A

drawing title: Proposed Plans, Elevations and Section

drawn by: J Boys

date: Oct 22 scale: 1:50/100@ A1

www.bpmnet.co.uk
info@bpmnet.co.uk

Do not scale off drawing, check all dimensions on site before all work is commenced

All goods materials workmanship to conform with current building regs BSS and COP's