



PROPOSED

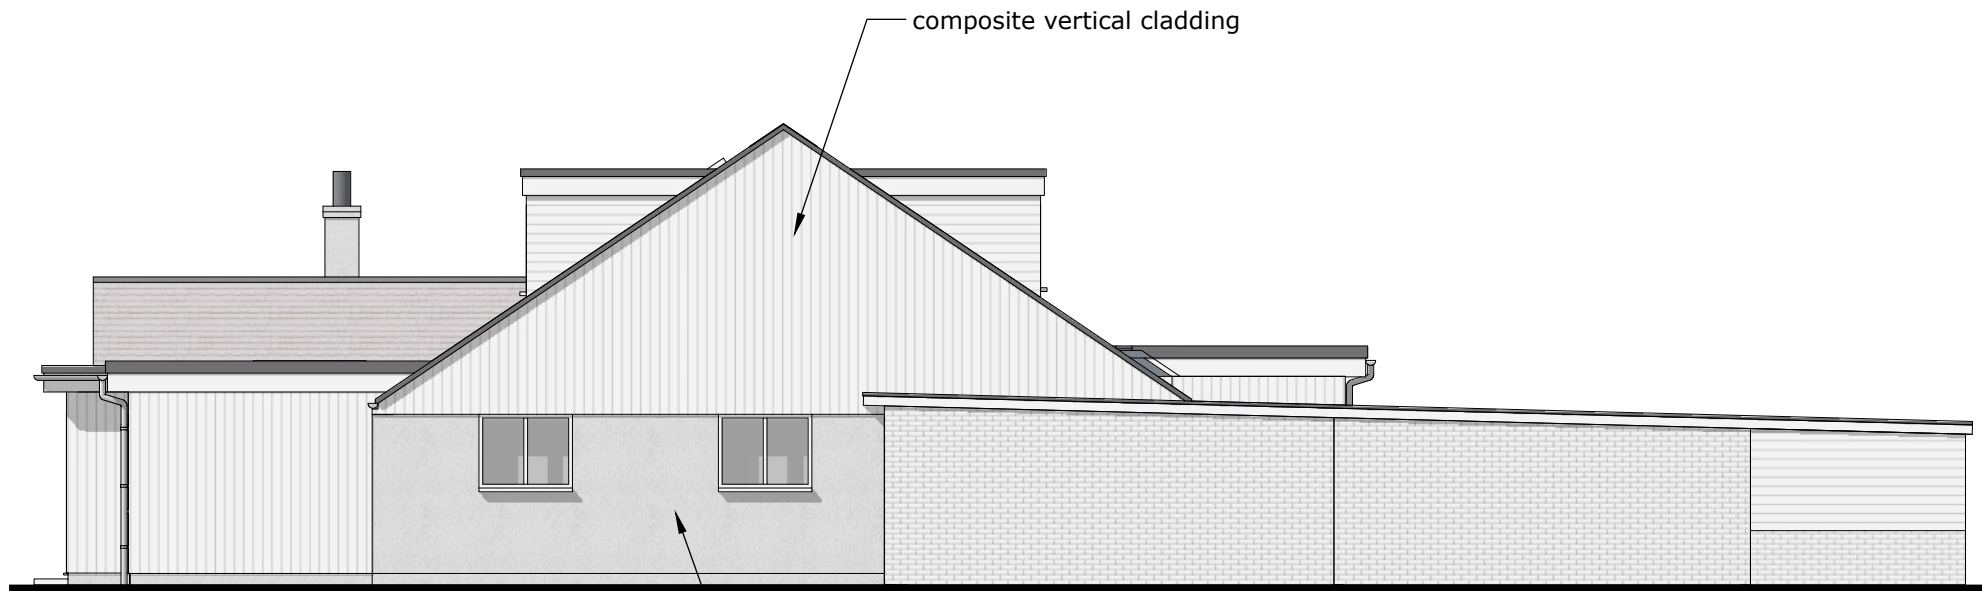

East Elev Scale 1:100 @ A3

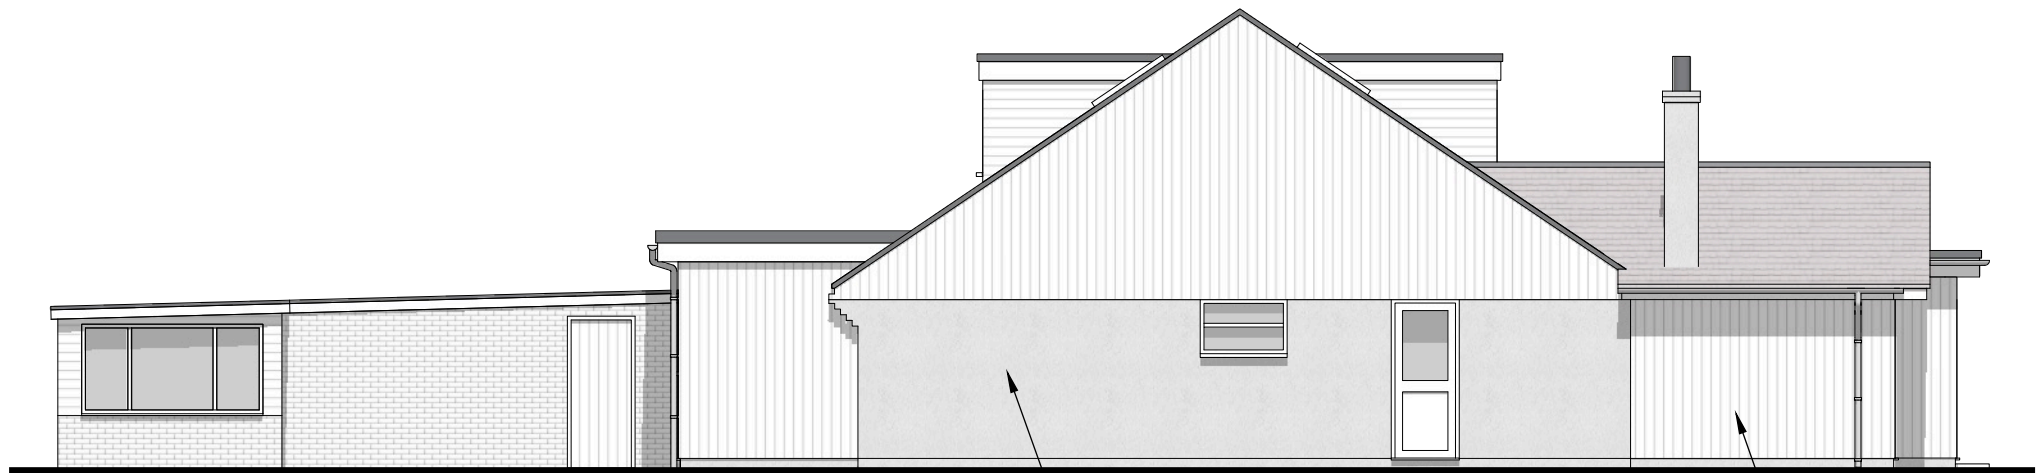

West Elev Scale 1:100 @ A3

© nat-design, all rights reserved. Use figured dimensions only. All dimensions are to be checked on site before any work is carried out. Please contact the Architect immediately regarding any discrepancies discovered on site.

Rev	Notes	Date
 M: 07599199759 E: info@nat-design.co.uk www.nat-design.co.uk		
Project:		
24 The Marlinespike Shoreham-by-Sea, BN43 5RD		
Drawing:		
Proposed Elevations		
Drawn by NSE	Scale as shown	
Date June 2026	Revision A	
Drawing		
2059 - DPA - 06		

