


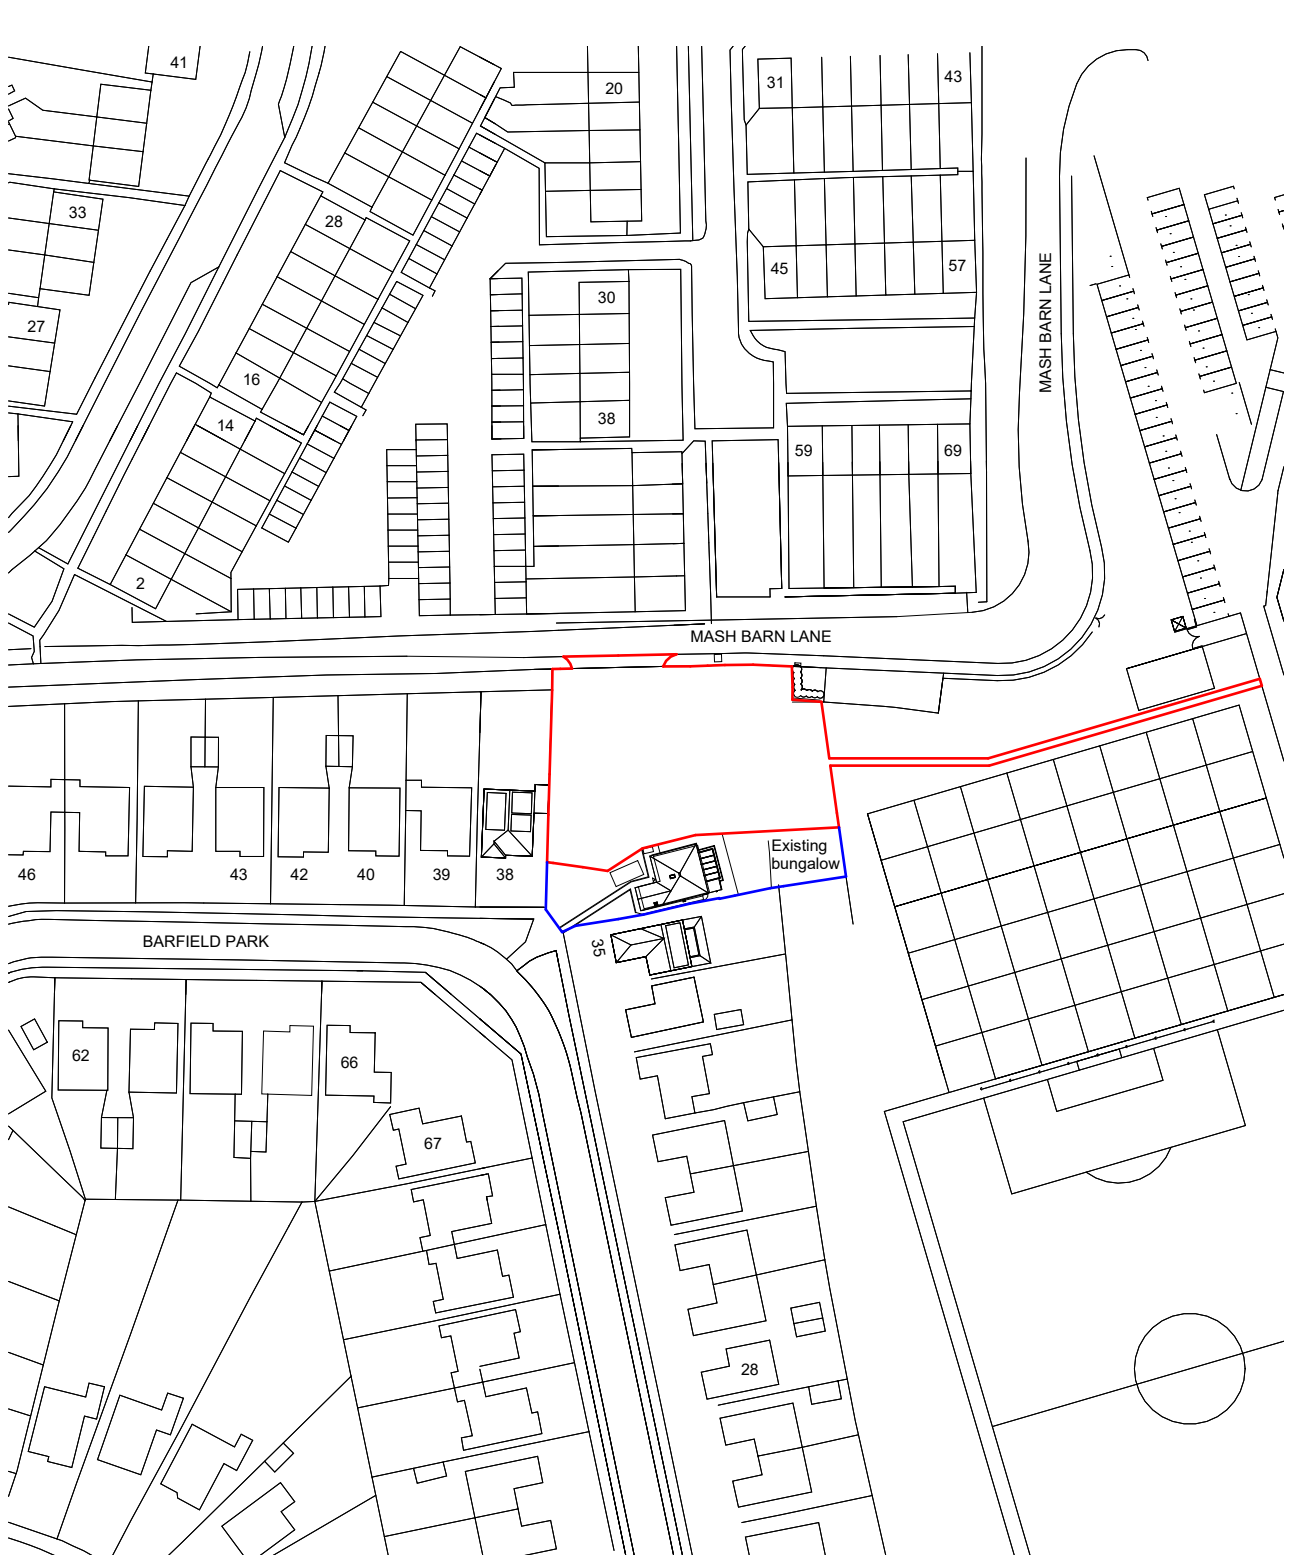

Ordnance Survey, (c) Crown Copyright 2021. All rights reserved. Licence number 100022432


- Proposed Application Boundary
- Client Ownership Boundary

Client Name
The Community Stadium Ltd

Drawing Title
Location Plan

Job Title
37 Barfield Park, Lancing

Scale
1:1250 @ A4

 

Drawn
FH

Checked
IM

Date
08.01.26

Project
7603

Drawing No
PL 01

Rev
P02

Status

S4 - Suitable for Stage Approval

P02 24.07.26	Planning Issue	AE IM
P01 27.02.26	Planning Issue	FH IM
Rev Date	Revision Details	Dr Ch



ECE
Architecture

E hello@ecearchitecture.com
W ecearchitecture.com

Creativity. Quality. Commerciality.
Reimagine what's possible.

Revit Plot Date: 24/07/2026 09:17:10