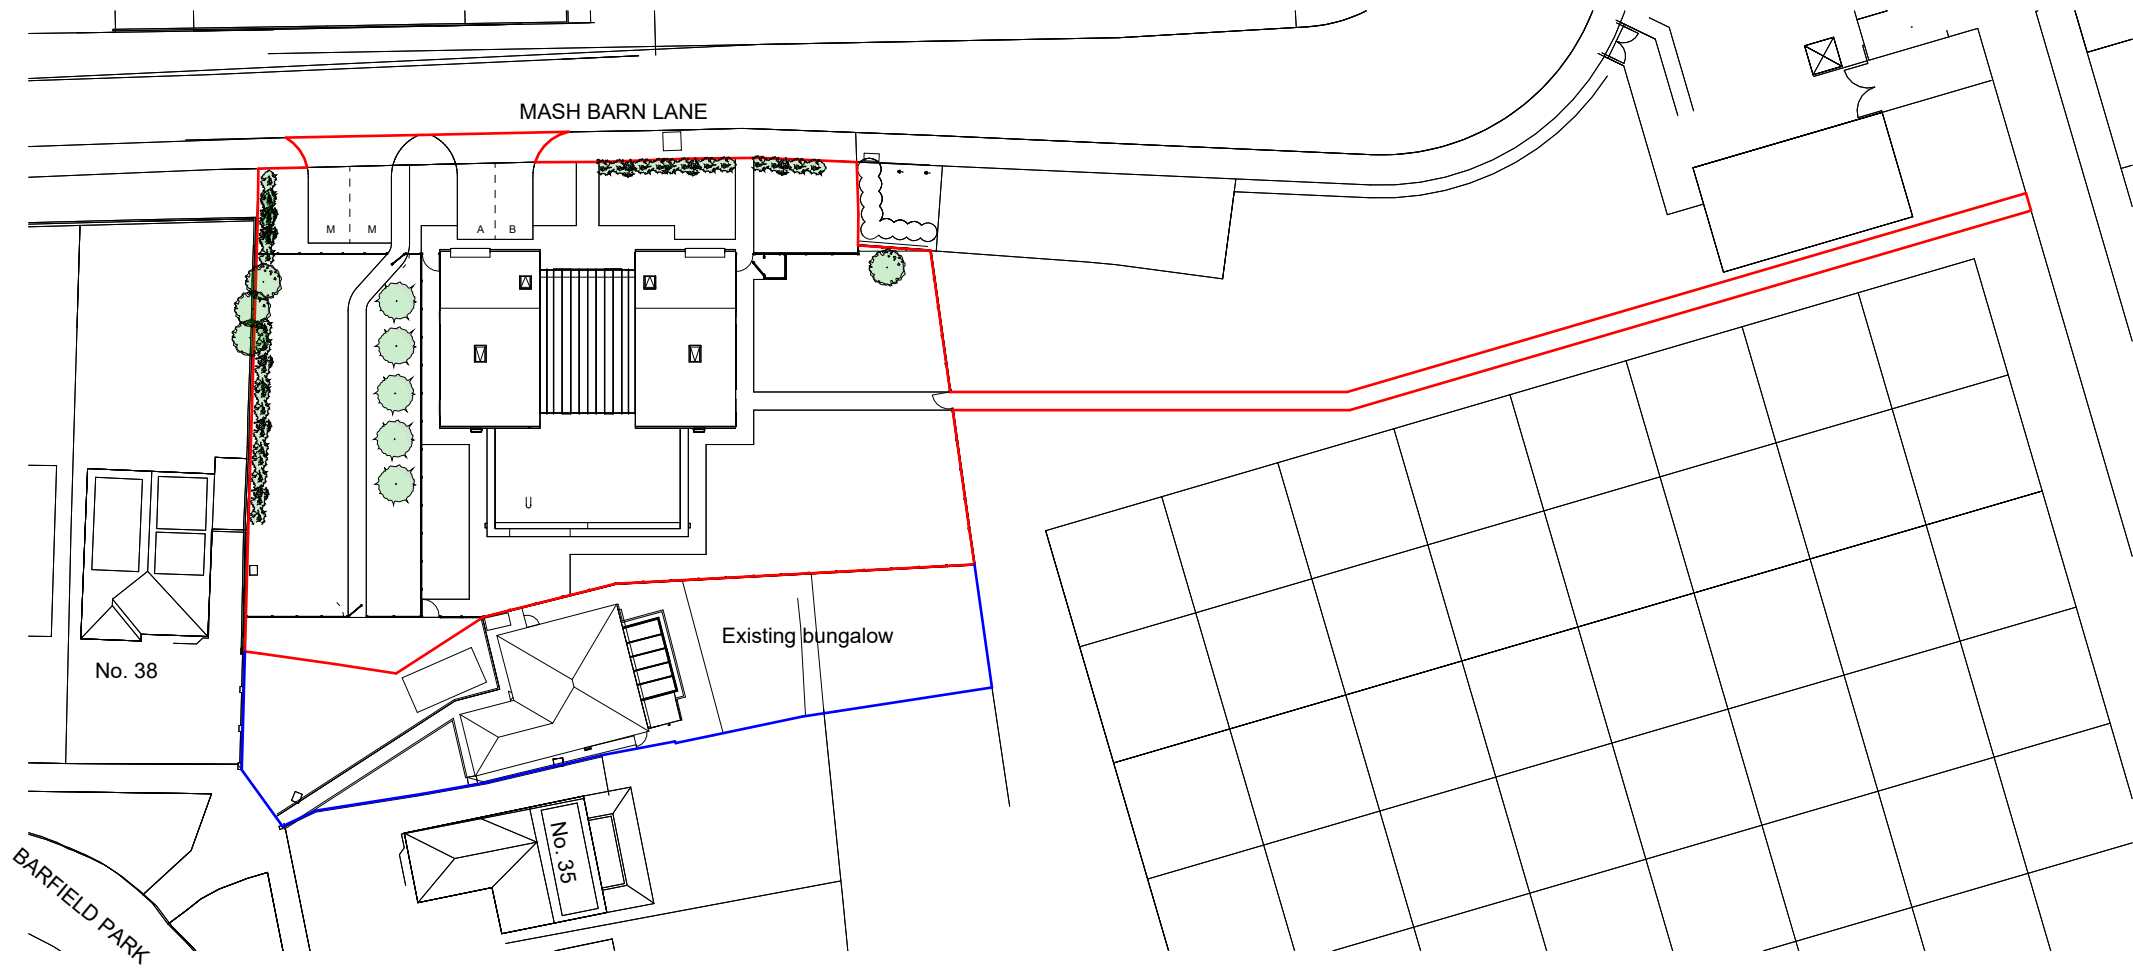


Client Name
The Community Stadium Ltd

Job Title
37 Barfield Park, Lancing

Drawing Title
Proposed Block Plan

Scale
1:500 @ A3
meters 5 10 15 20 25

Drawn Checked Date
FH IM 17.02.26

Project Drawing No Rev
7603 PL 02 P03

Status
S4 - Suitable for Stage
Approval

P03	24.07.26	Planning Issue	AE	IM
P02	27.02.26	Planning Issue	FH	IM
P01	25.02.26	Planning update	FH	IM
Rev	Date	Revision Details	Dr	Ch



E hello@ecearchitecture.com
W ecearchitecture.com

Creativity. Quality. Commerciality.
Reimagine what's possible.

Revit Plot Date: 24/07/2026 09:17:13