


DO NOT SCALE FROM THIS DRAWING

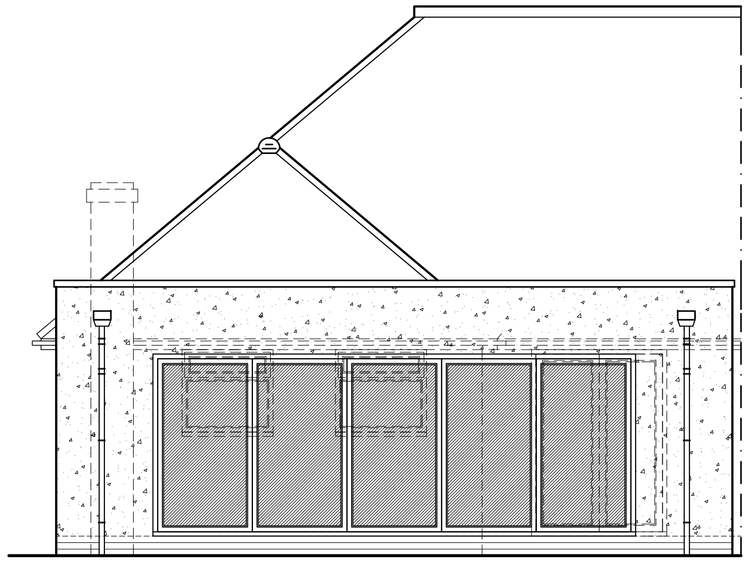


North Elevation

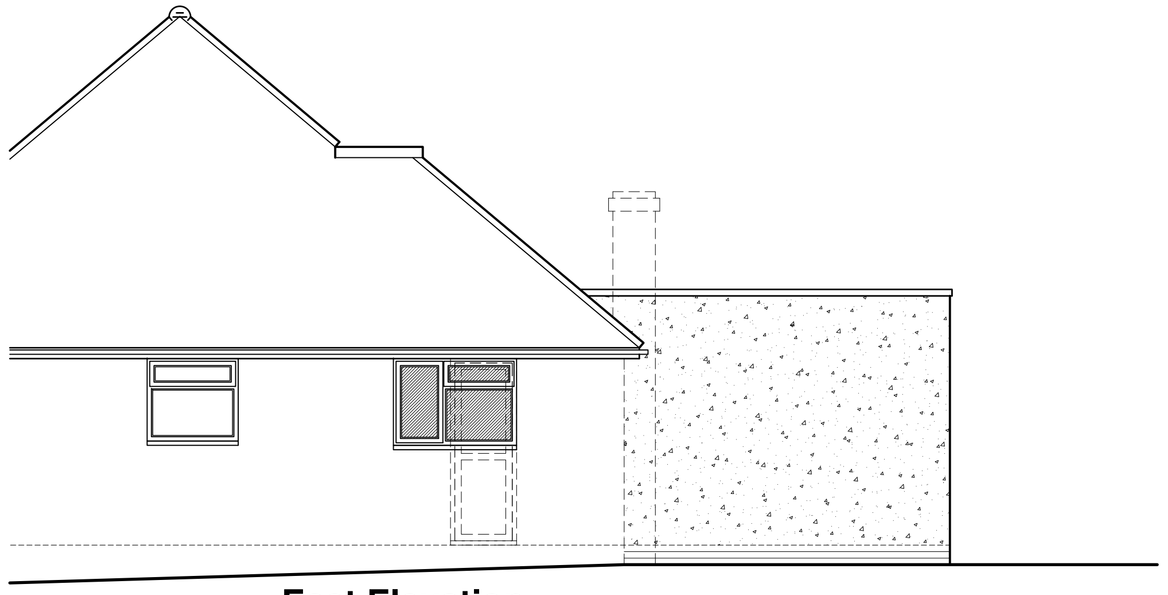

East Elevation

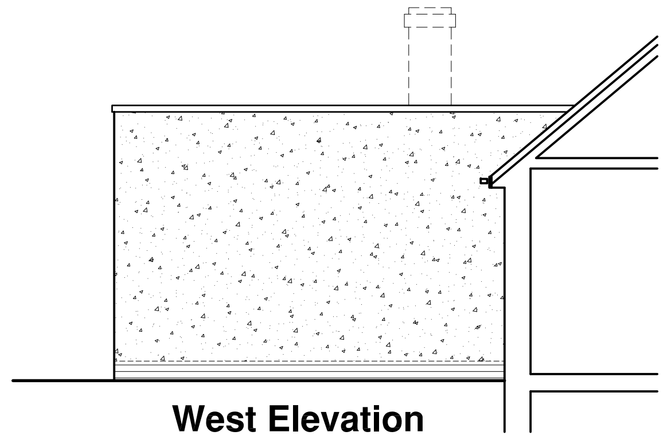

West Elevation

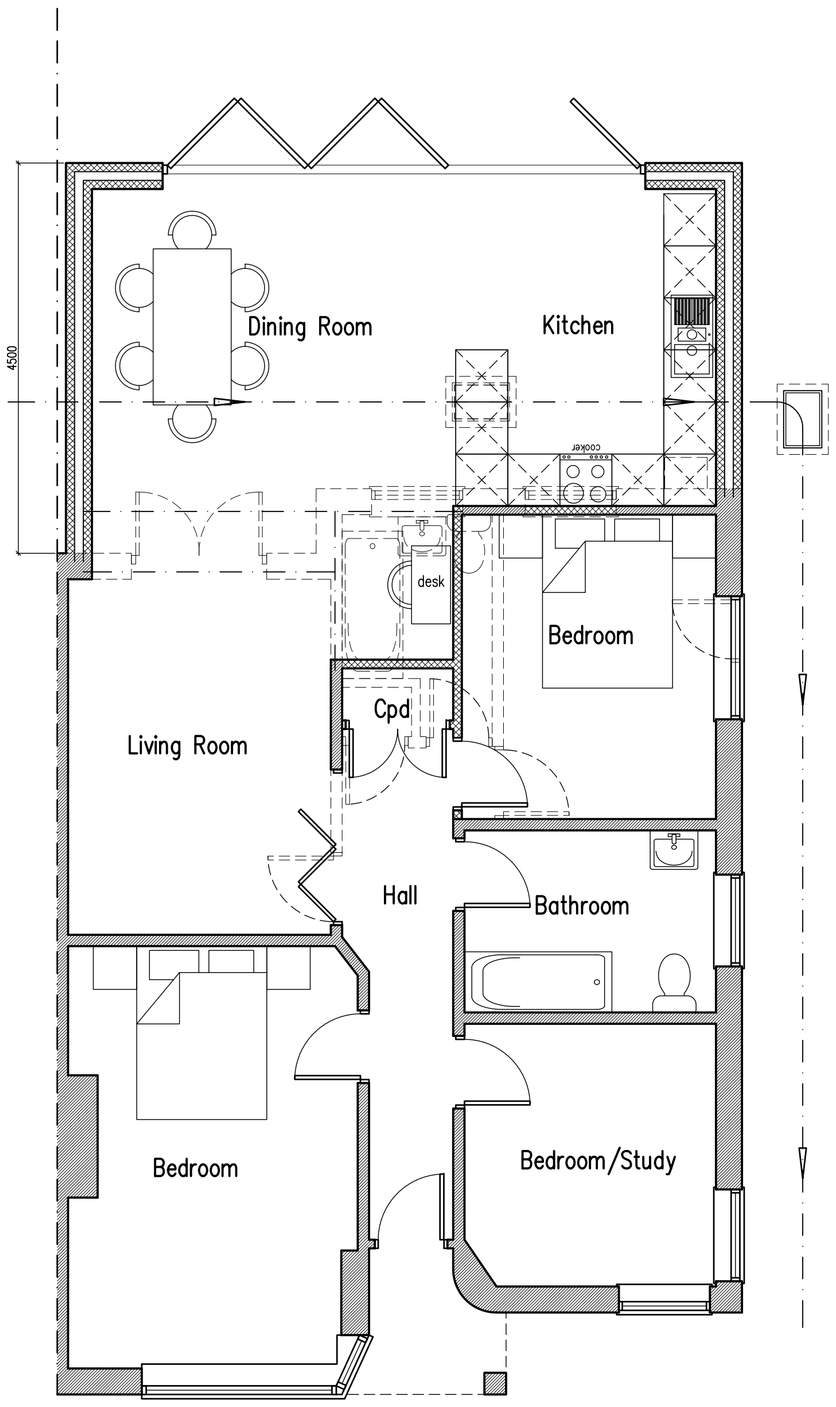

Ground Floor Plan

1m 2m 3m 4m 5m 6m 7m 8m 9m 10m
1:50 Scale Bar

C	17.6.15	Parapet added to roof design
B	16.6.15	Depth of extension reduced to 4.50m maximum
A	17.4.15	Layout amended

Proposed Single Storey Rear Extension At: 127 Greenways Crescent, Shoreham-By-Sea, West Sussex

rja Planning & Building Consultants Ltd.
16 Greenacres
Shoreham-By-Sea
West Sussex
BN43 5WY
t/f: 01273 467297 mob: 07971 375739
e: rex@rjapbc.co.uk web: www.rjapbc.co.uk

Chartered Institute of Architectural Technologists

PROJECT: 127 Greenways Crescent, Shoreham-By-Sea, West Susssex

DRAWING TITLE: Proposed Floor Plans & Elevations

CLIENT: Mr & Mrs B. Thornton

DWG NO: 15538-01 REVISION: C

SCALE: 1:50 @ A1 DATE: 30.03.15 DRAWN: rex