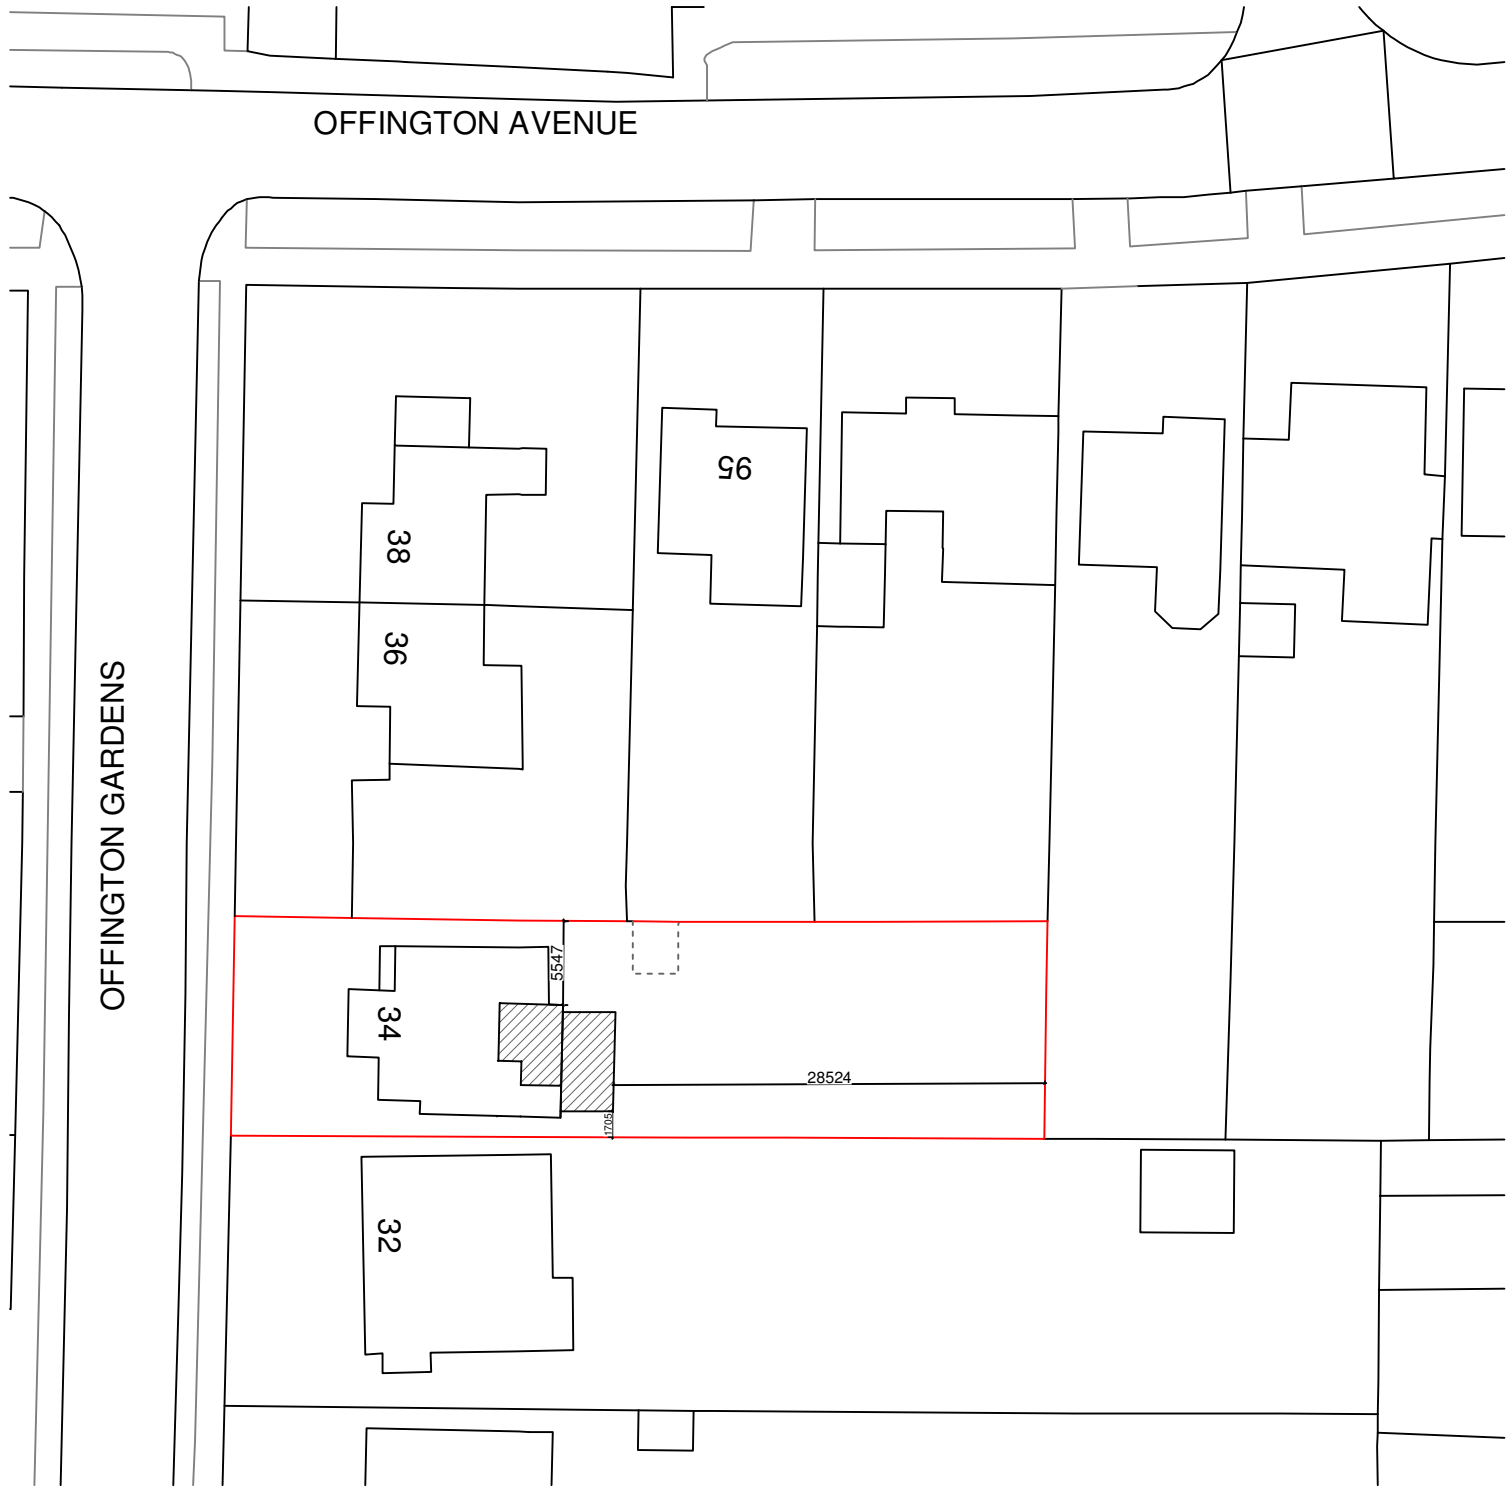


Your Home Plans Ltd Chichester Enterprise Centre, Terminus Road, Chichester, PO19 8FY 01243 908064 info@yourhomeplans.co.uk	34 Offington Gardens Worthing West Sussex BN14 9AU	Block Plan	
		Project Number: 34OFFING-26	Drawing No: B01 REVA
		Date: 12th July 2026	
		Drawn By: Your Home Plans Ltd	Scale: 1:500 A3
		Checked By: JEG	