




1 SECTION AA'
402001 SCALE 1: 50

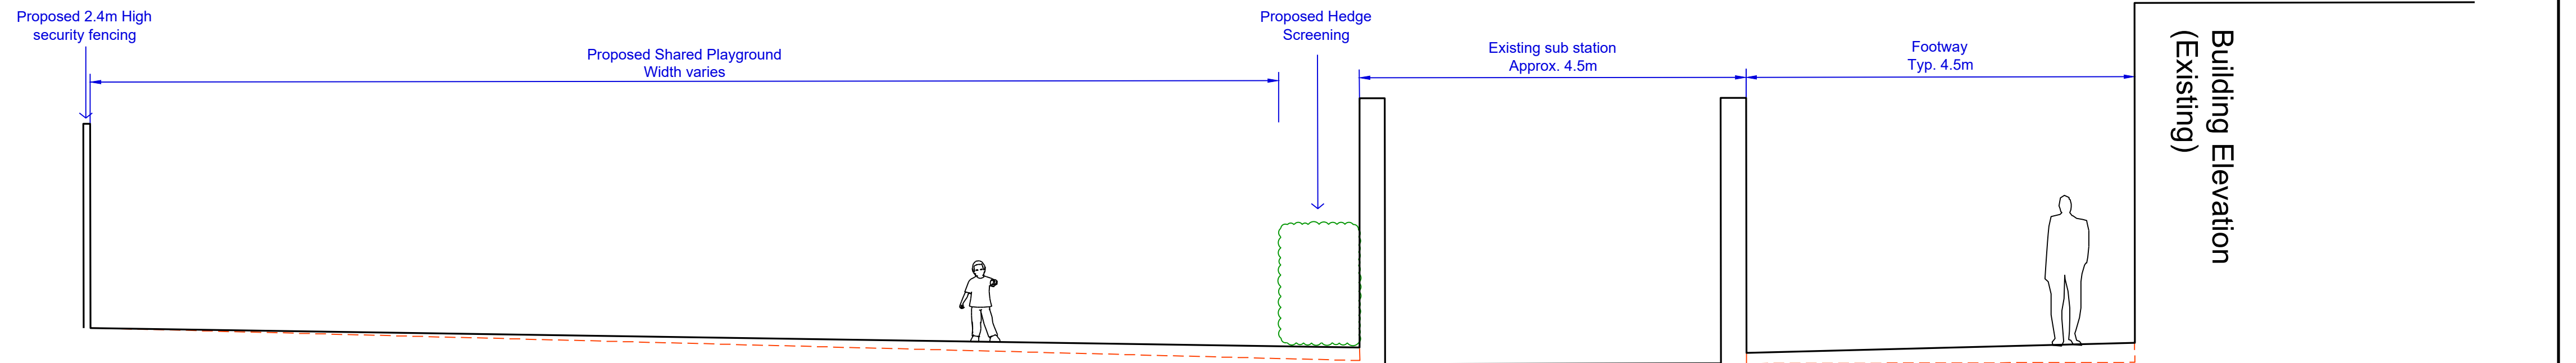

2 SECTION BB'
402001 SCALE 1: 50

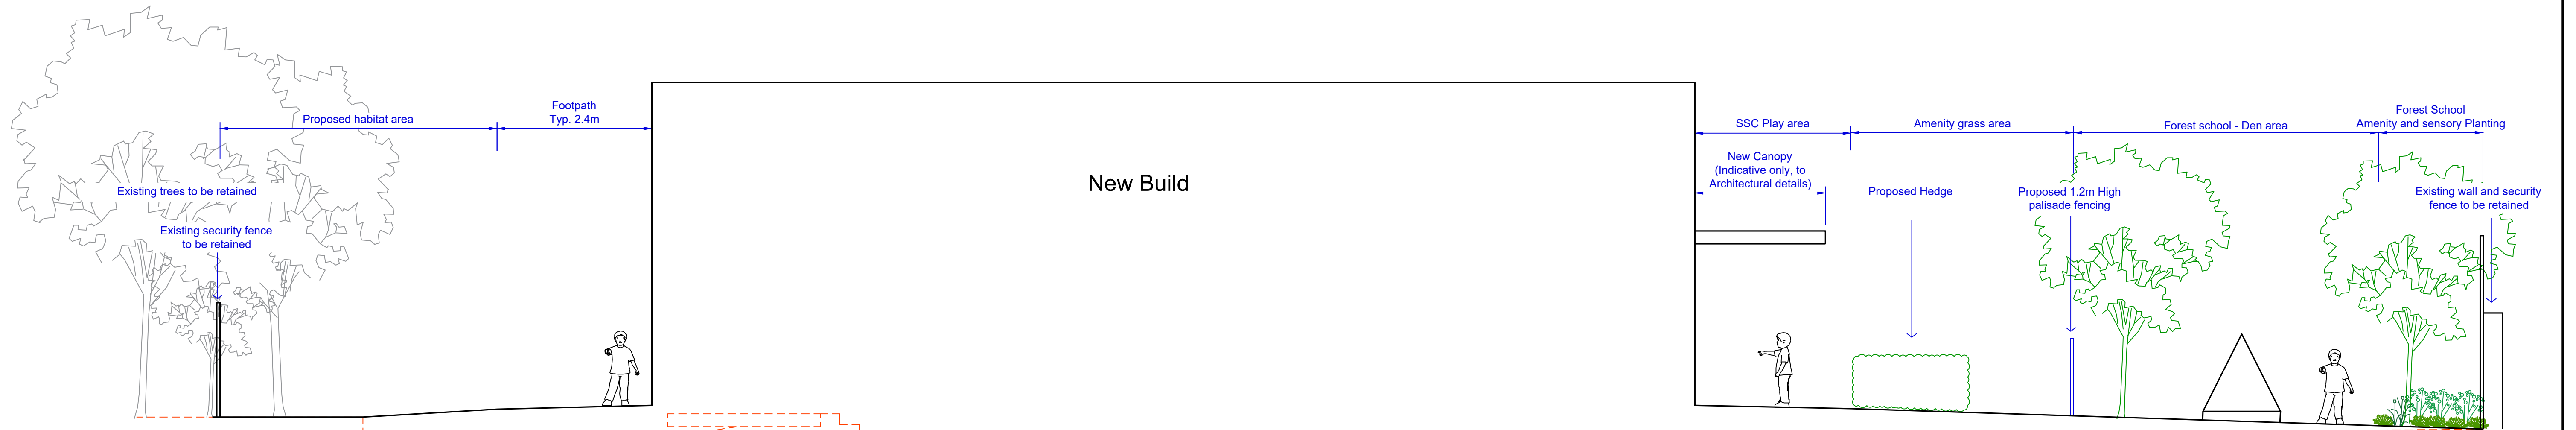

3 SECTION CC'
402001 SCALE 1: 50

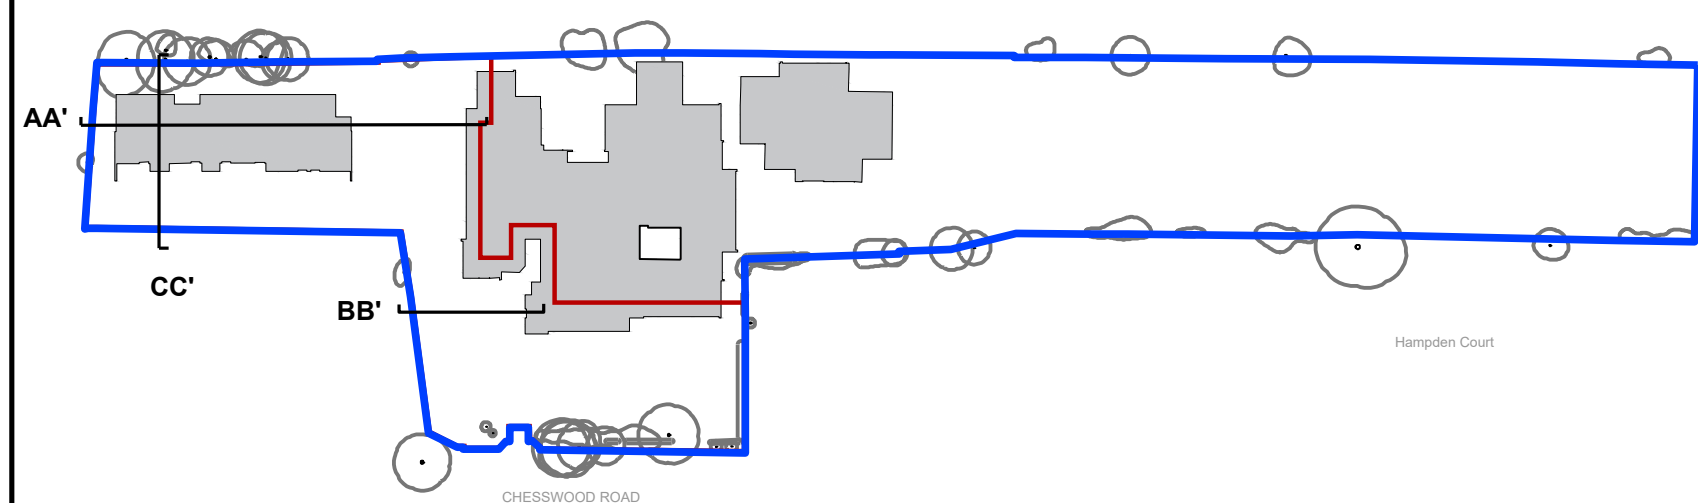[illegible]