

Front Elevation @ *1:100*

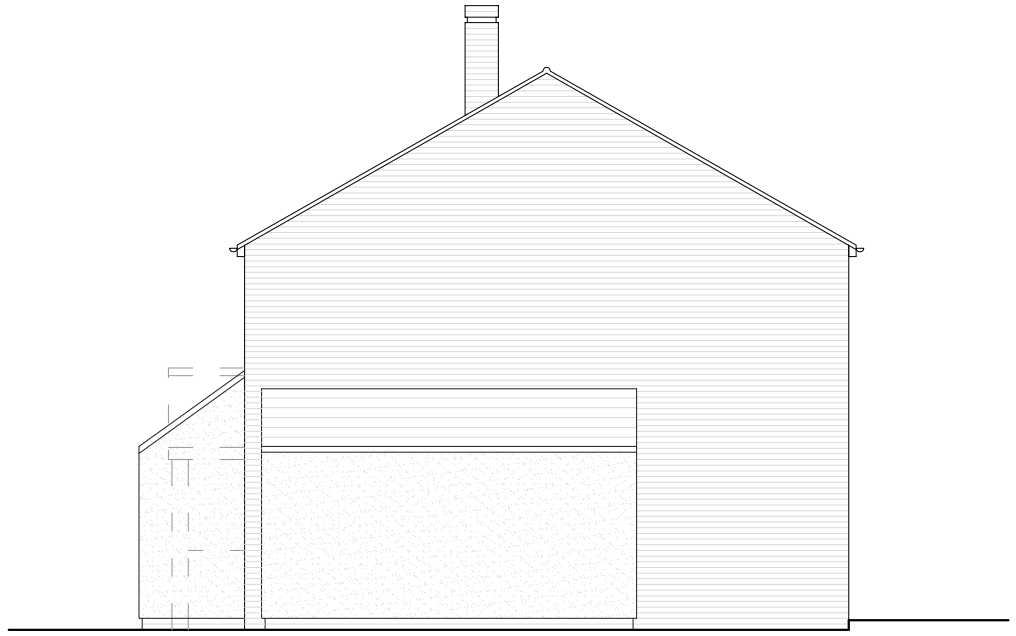

Side Elevation @ *1:100*

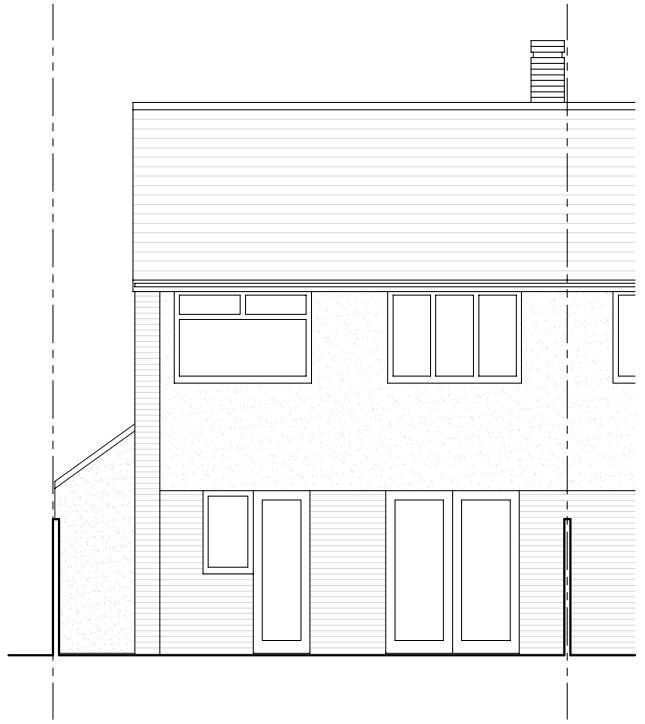

Rear Elevation @ *1:100*

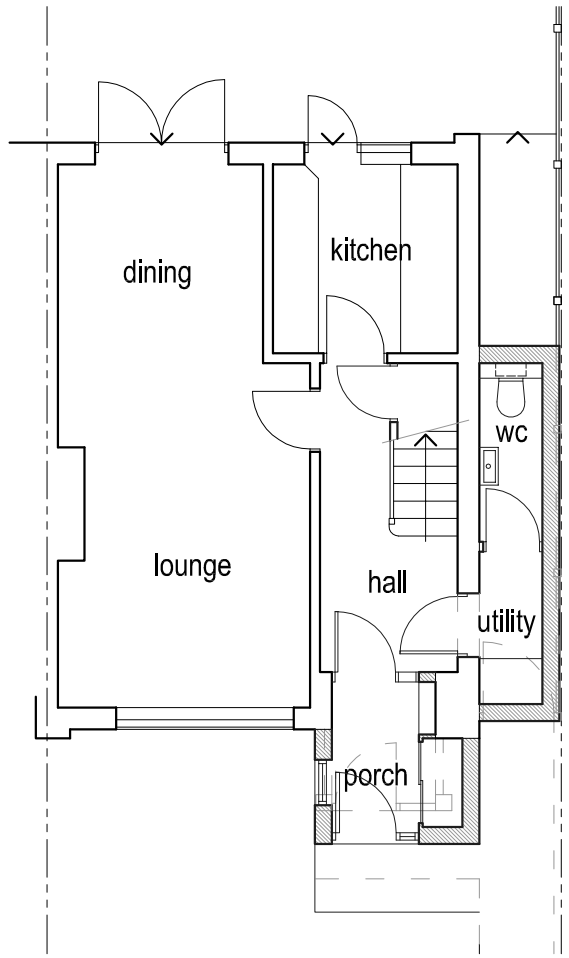

Ground Floor Plan @ *1:100*

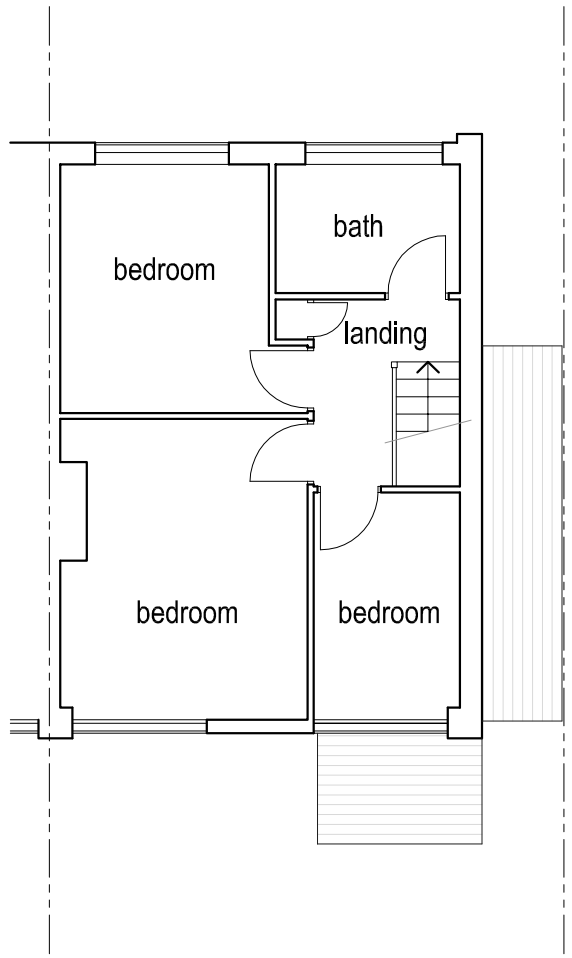

First Floor Plan @ *1:100*



Scale 1:100

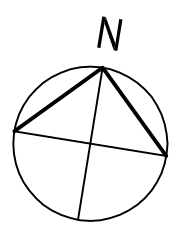

Rev	Description	Date
D	Amended	30.11.22
C	Amended	02.11.22
B	Amended	24.10.22
A	Amended	14.08.22

Job Reference:
Front & Side Extension
39 Chiltern Close,
Shoreham-By-Sea,
BN43 6LE

Client:
Mr Alan Henderson

Drawing Title:
Proposal

Scale: 1:100 @ A3 | Dwg No: TGAT172/03 C | Drawn: | Date: 25.07.22

TG/AT

Architectural Services

All dimensions to be checked on site.

This drawing should be approved by Local Authority Planning/Building Control or other appropriate checking authority prior to commencement of work.

This drawing should not be reproduced without the prior consent of the author