

PROPOSED




FRONT/SOUTH ELEVATION
1:100

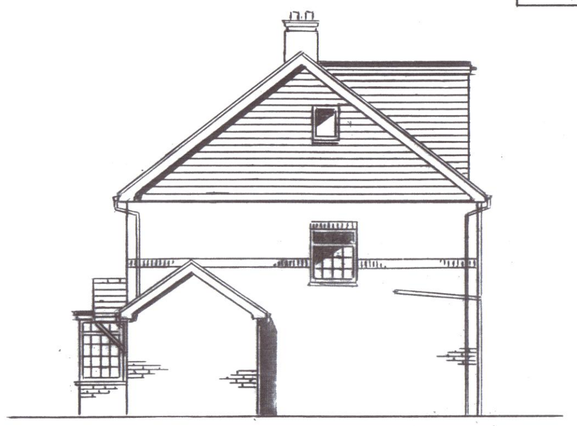


SIDE/EAST ELEVATION
1:100

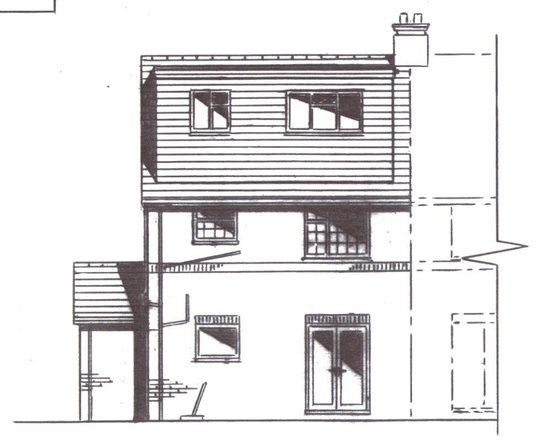

REAR/NORTH ELEVATION
1:100

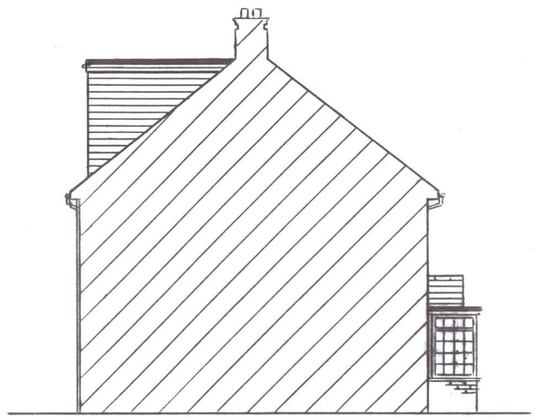


SIDE/WEST ELEVATION
1:100

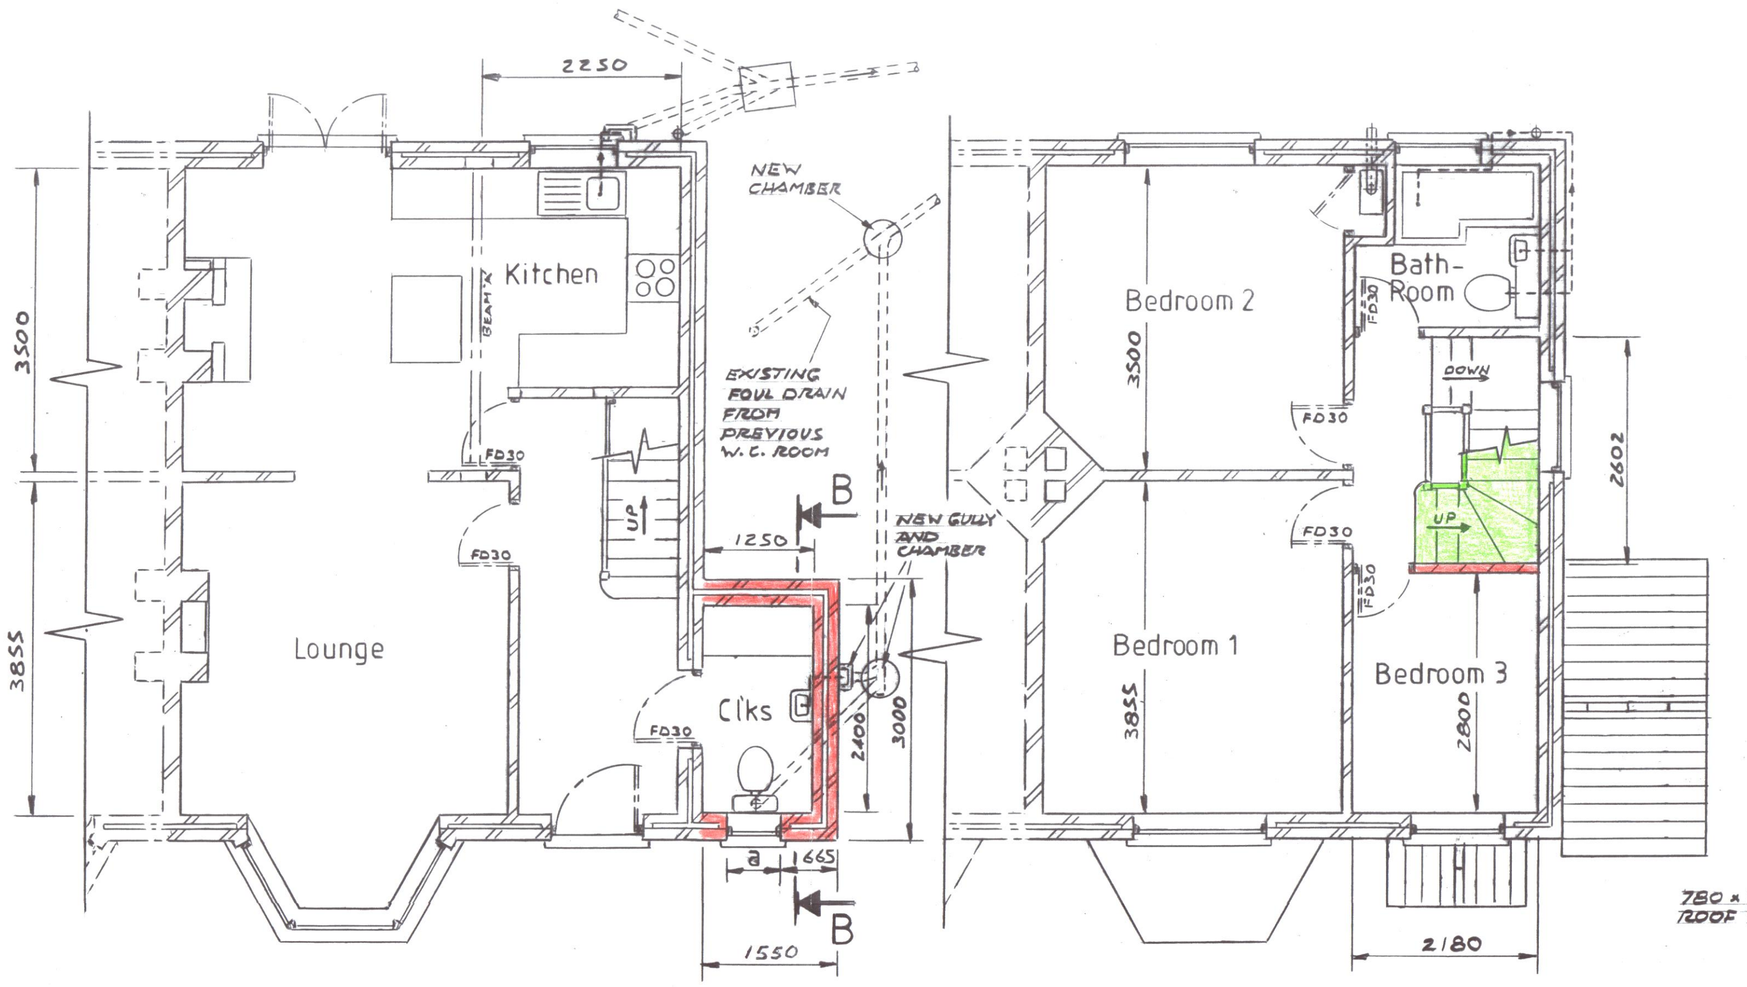


GROUND FLOOR PLAN
1:50

FIRST FLOOR PLAN
1:50

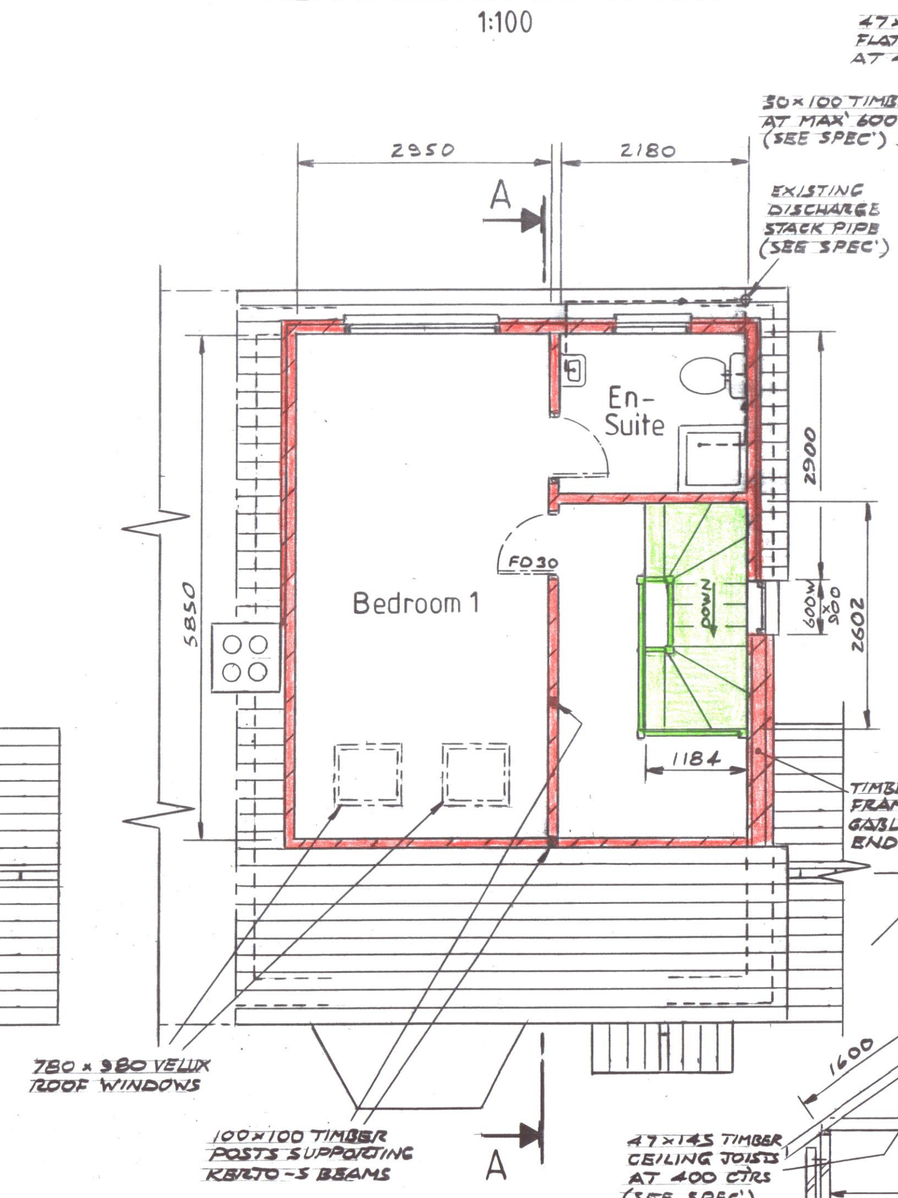

SECOND FLOOR PLAN
1:50

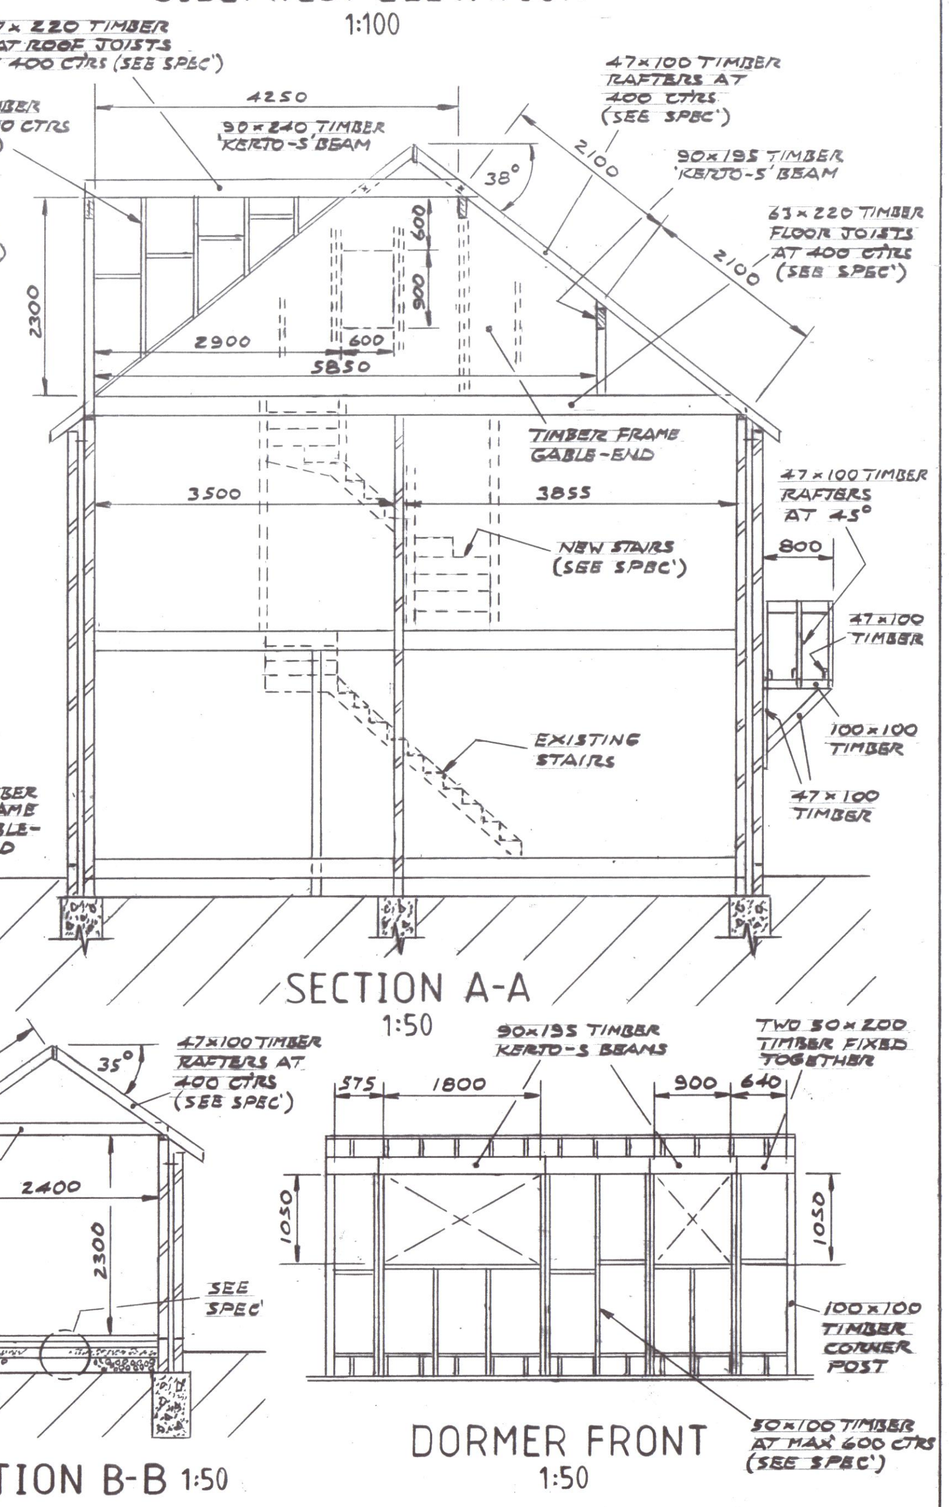

0 1 2 3 4 5 6 7 8 9 10
1:100 Metres

0 1 2 3 4 5 6 7 8 9 10
1:50 Metres

Reference
(3)01/2002 - CONSTRUCTION NOTES AND TECHNICAL SPECIFICATION.
DENRA/2002/1 - EXISTING FLOOR PLANS AND ELEVATIONS.
SITE LAYOUT PLAN 1:500
LOCATION PLAN 1:1250

Copyright ©	
Scale	1:50 & 1:100
Drawn	
Date	June 2024

DENRA DESIGN Ltd
Tel: 07973 911 870
denra.design@outlook.com

Title
PROPOSED LOFT CONVERSION WITH HIP TO GABLE-END AND REAR DORMER TOGETHER WITH SIDE GROUND FLOOR EXTENSION AND NEW FRONT ENTRANCE WITH CANOPY ROOF AT 64 GREENLAND ROAD, WORTHING, WEST SUSSEX, BN13 2RN.

Rev.	Rev.	Sheet Size A1	DIMENSIONS IN MILLIMETRES

Drg No. DENRA/2002/2 Rev.