Dropped Kerb & Hard Standing - 36 Cross Road BN42 4HF

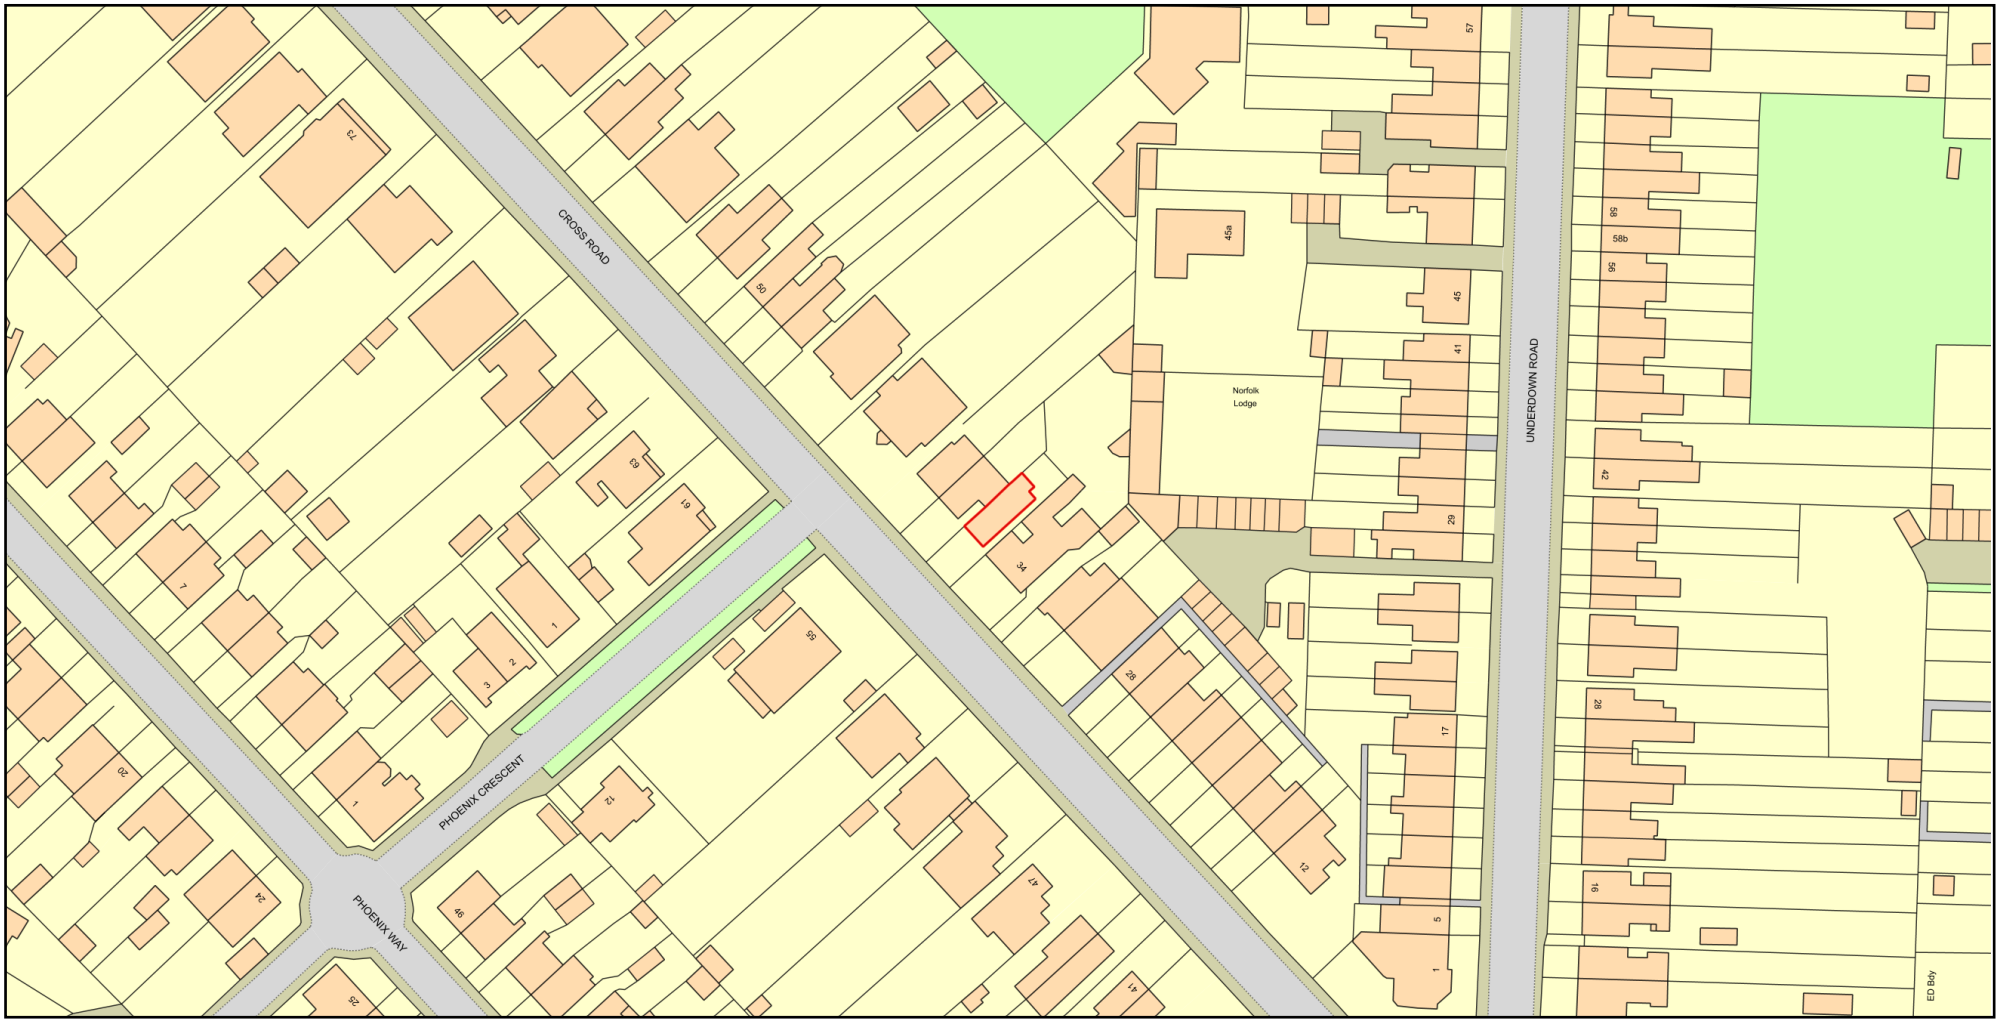

0 50
Metres

N

ReQuestaPlan

Plan Produced for: John Jordan

Date Produced: 01 Mar 2023

Plan Reference Number: TQRQM23060111350782

Scale: 1:1250 @ A4

© Crown copyright and database rights 2023 OS 100042766