Hard Standing & Crossover - 36 Cross Road BN42 4HF (VER 1.1)

02.03.23

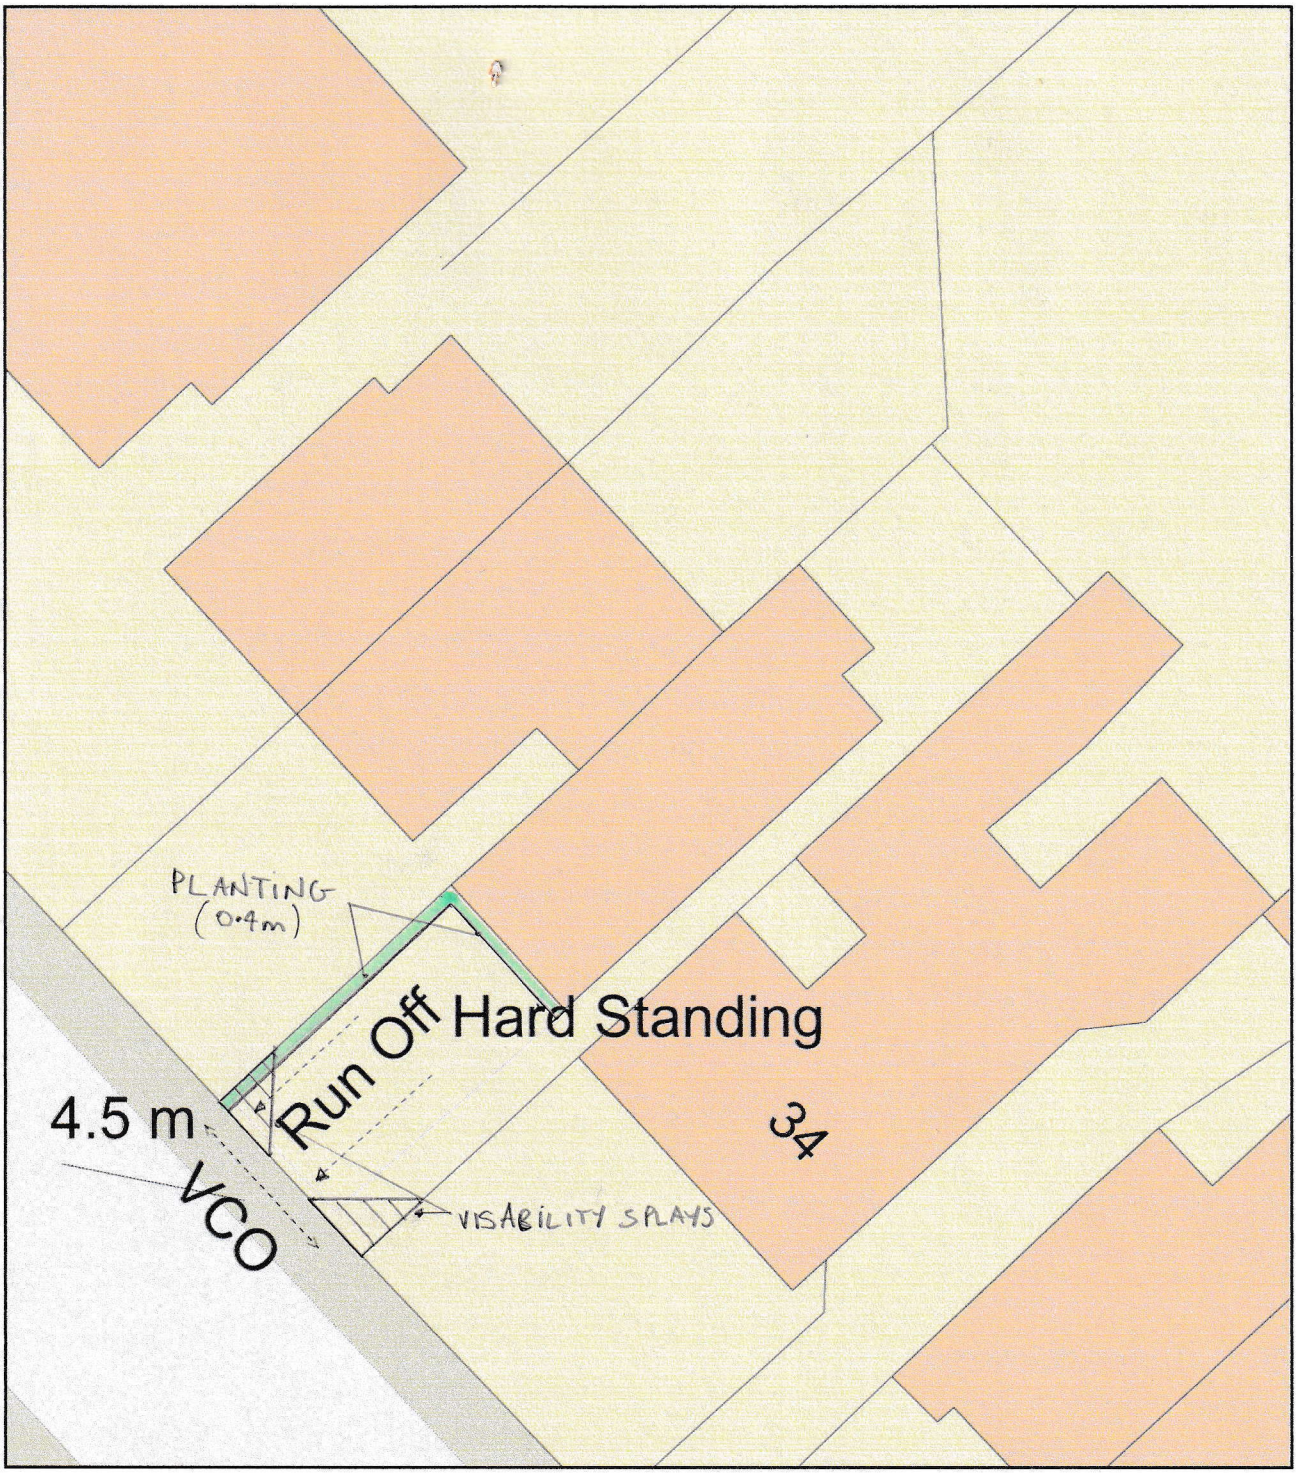

0 10

Metres

N

ReQuestaPlan

Plan Produced for: John Jordan

Date Produced: 01 Mar 2023

Plan Reference Number: TQRQM23060112314635

Scale: 1:200 @ A4

© Crown copyright and database rights 2023 OS 100042766