


Location Plan - 9 Holmbush Way

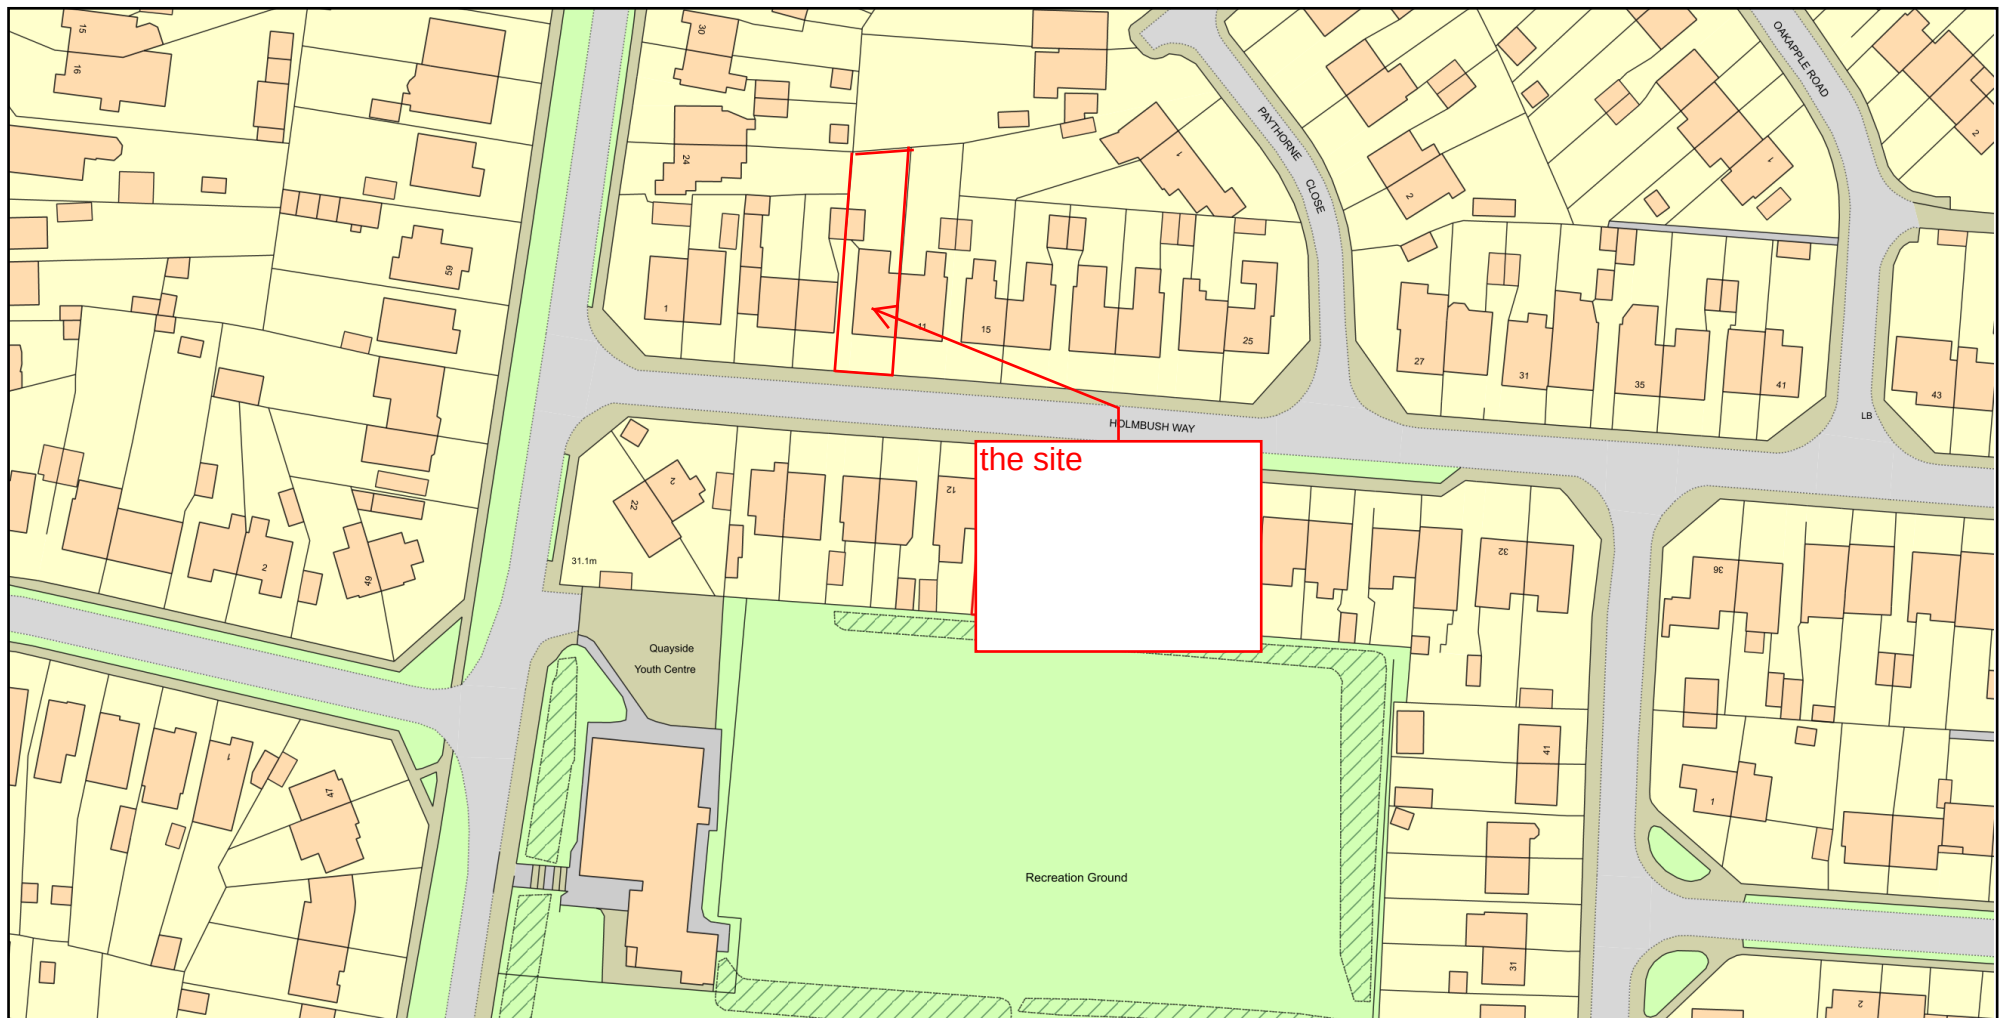

0 50
Metres



Scale: 1:1250 @ A4