
ADUR & WORTHING
PLANNING SERVICES

PLAN	AWDM/1239/12
DATE VALID	- 9 OCT 2012

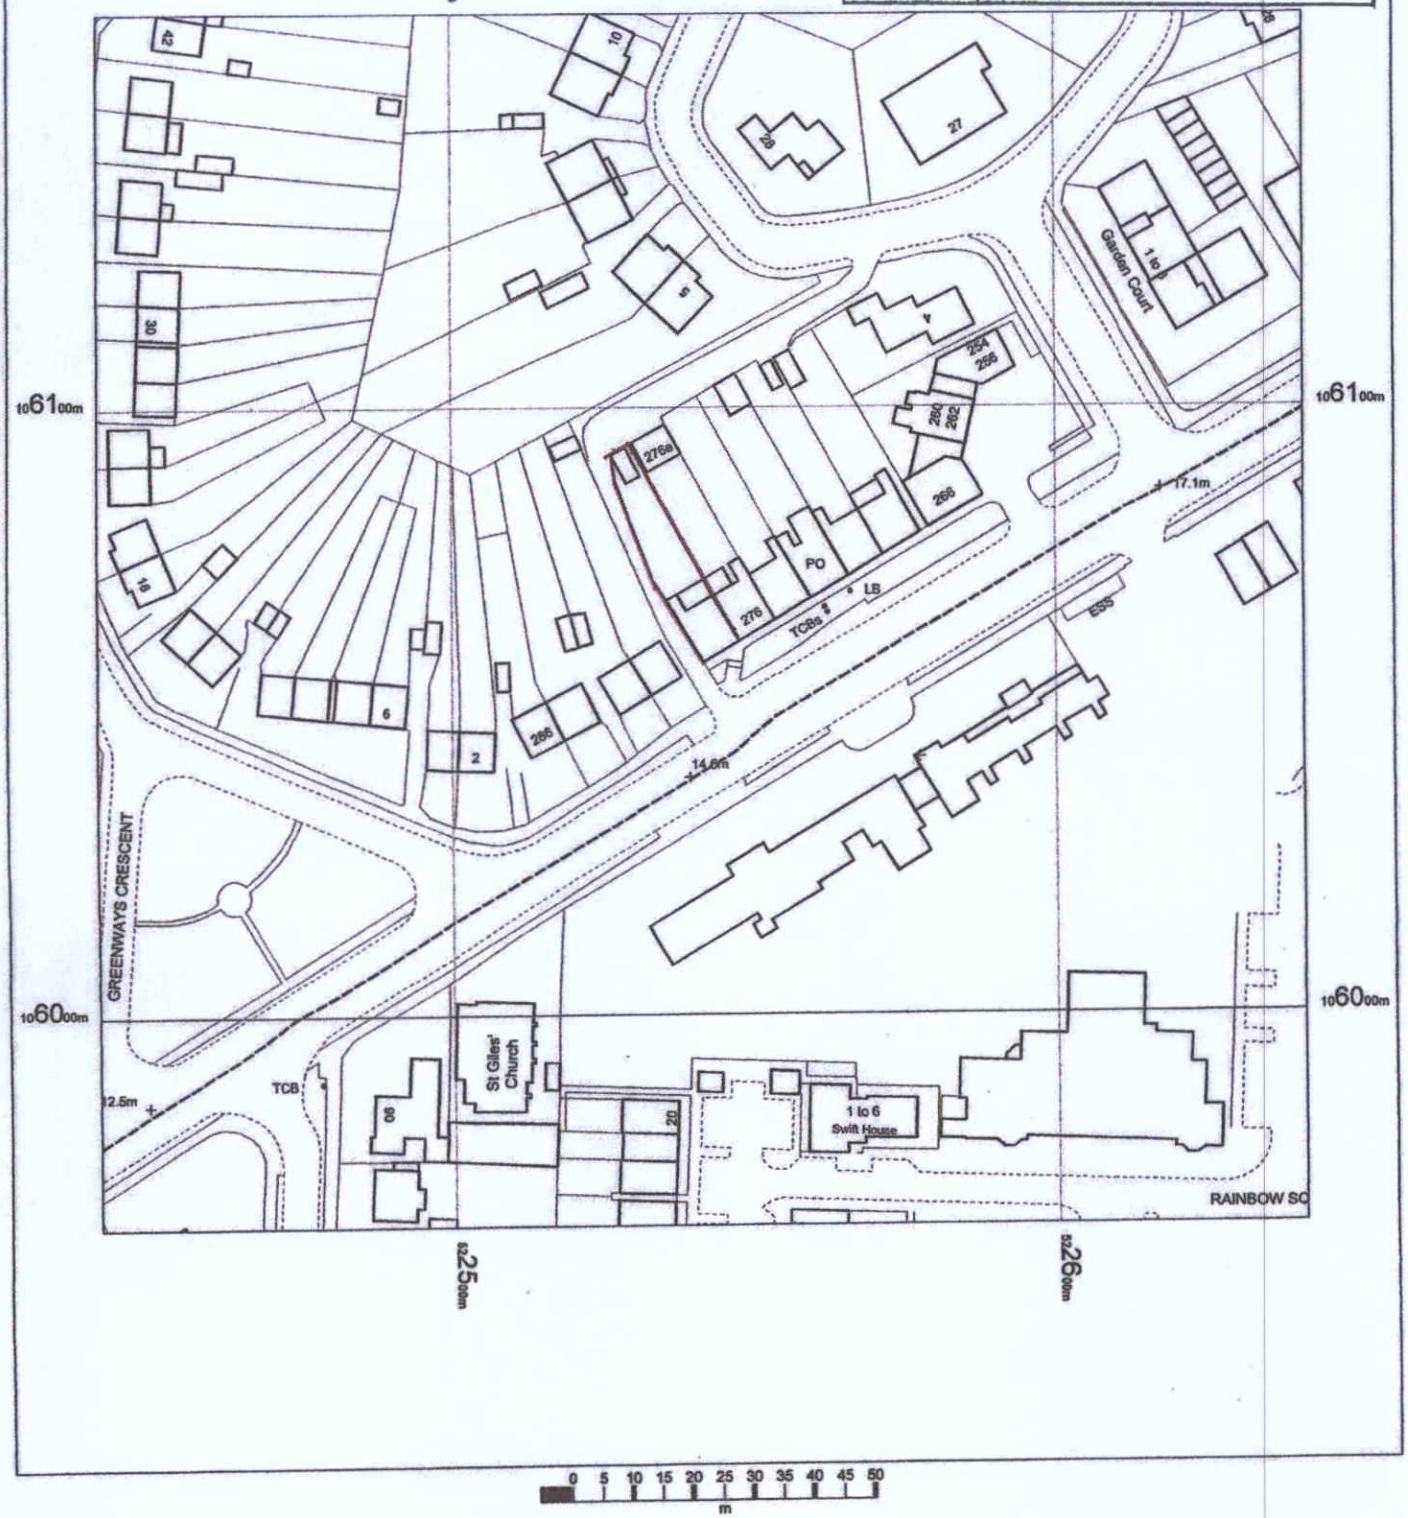

0 5 10 15 20 25 30 35 40 45 50
m

N

278 Upper Shoreham Road,
BN43 6BF

OS Mastermap
03 October 2012, ID: CM-00180456
www.centremapslive.co.uk

1:1250 scale print at A4, Centre: 522541 E, 106065 N

©Crown Copyright Licence no. 100019980

Mapping sourced from Ordnance Survey CENTREMAPSlive