


ADUR & WORTHING PLANNING SERVICES
PLAN AWDM/1239/12
DATE VALID - 9 OCT 2012

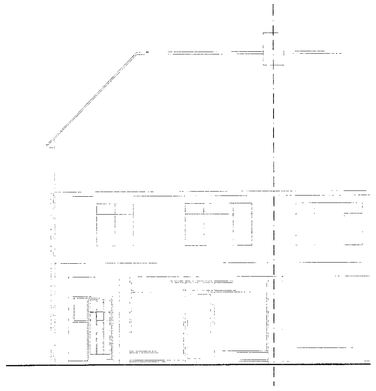


EXISTING SOUTH ELEVATION 1:100

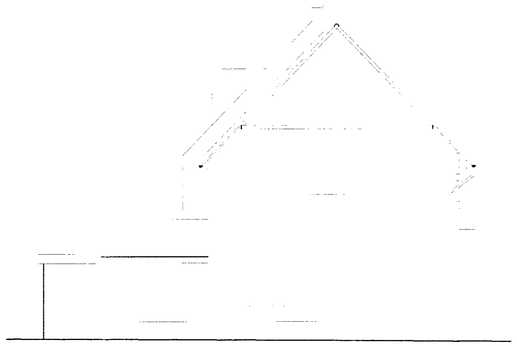


EXISTING WEST ELEVATION 1:100

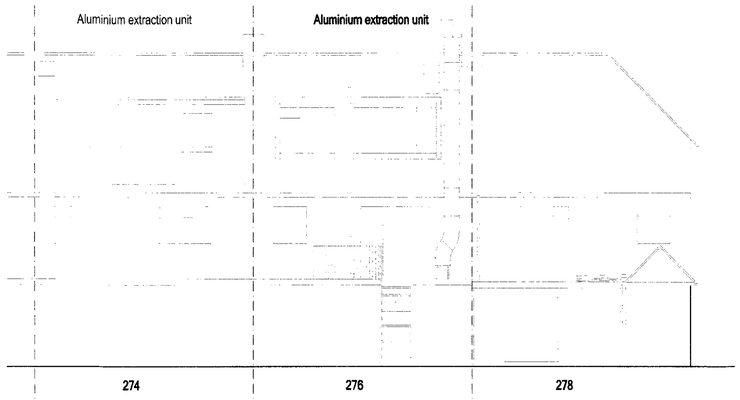


EXISTING NORTH ELEVATION 1:100

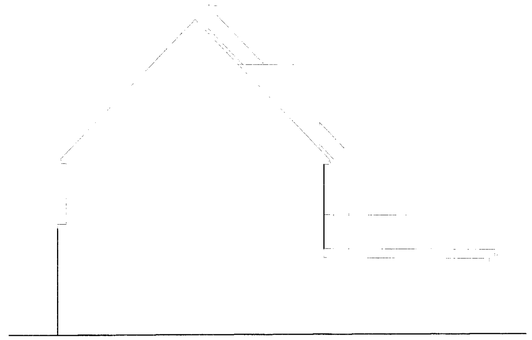

EXISTING EAST ELEVATION 1:100

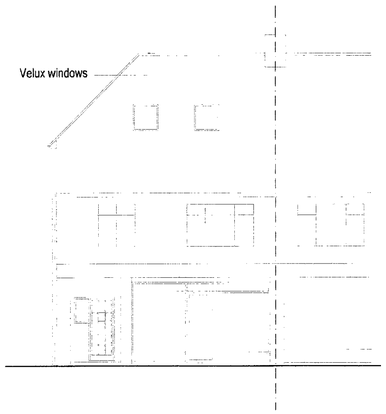


PROPOSED SOUTH ELEVATION 1:100

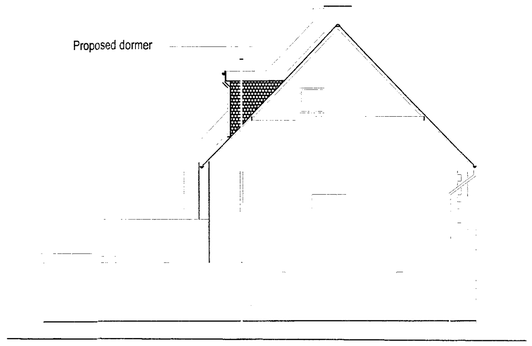

PROPOSED WEST ELEVATION 1:100



PROPSED NORTH ELEVATION 1:100

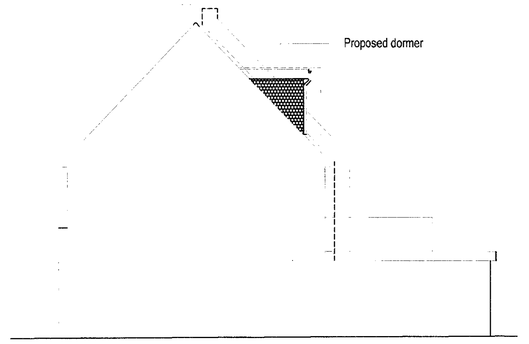

PROPOSED EAST ELEVATION 1:100

GENERAL

The client is reminded of his obligations under the Construction Design & Management Regulations 2007 particularly the to appoint a Health & Safety CDM Co-ordinator where required to do so under the regulations.

The property owner is reminded of the requirement to serve a Party Structure Notice on any adjoining property owner should they need to do so under the requirements of the Party Wall etc Act 1996

ARW Design

DRAWING NO: 7334/1	REVISION: 0
DRAWING TITLE: EXISTING & PROPOSED ELEVATIONS	SCALE: AS NOTED @ paper size A1
CLIENT: MR & MRS P. CASSIE	DATE: JULY 2012
PROJECT: LOFT CONVERSION WITH DORMER TO REAR ELEVATION	DRAWN: ARW
LOCATION: 278, UPPER SHOREHAM ROAD, SHOREHAM	

ARW Design 80, SOUTH STREET, TARRING, WORTHING, WEST SUSSEX, BN14 7ND. T: +44(0)1903234197 M: +44(0)7771851222 E: Arweeden1@aol.com
THIS DRAWING REMAINS THE COPYRIGHT OF ARW Design & SHALL NOT BE COPIED IN ANY FORMAT WITHOUT SPECIFIC APPROVAL IN WRITING