
ADUR & WORTHING
PLANNING SERVICES


PLAN	AWDM/ 0510/17
DATE VALID	25 MAY 2017

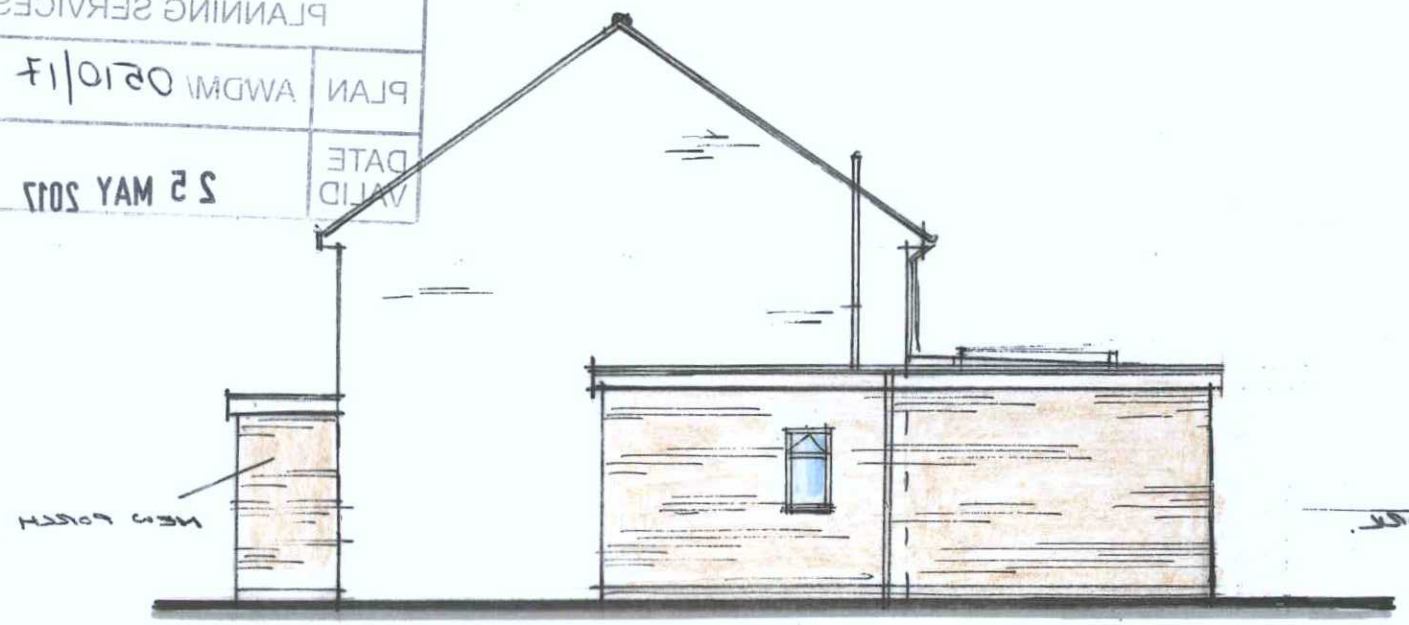


SIDE ELEVATION (EAST)



REAR ELEVATION (SOUTH)

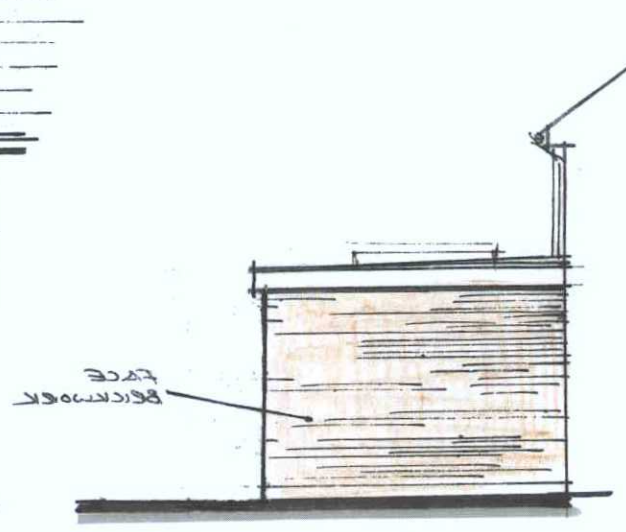


SIDE ELEVATION (WEST)

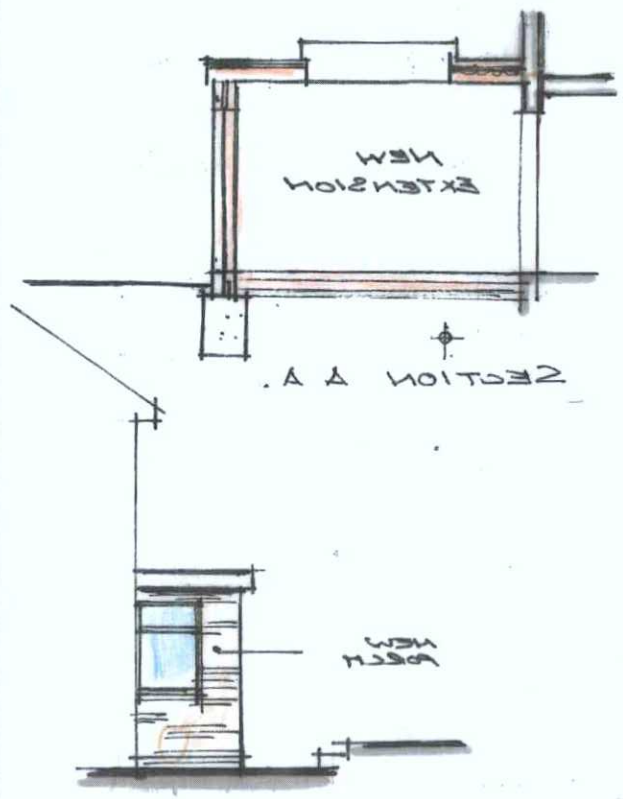


Side Porch Elevation (West)



Front Elevation (North)

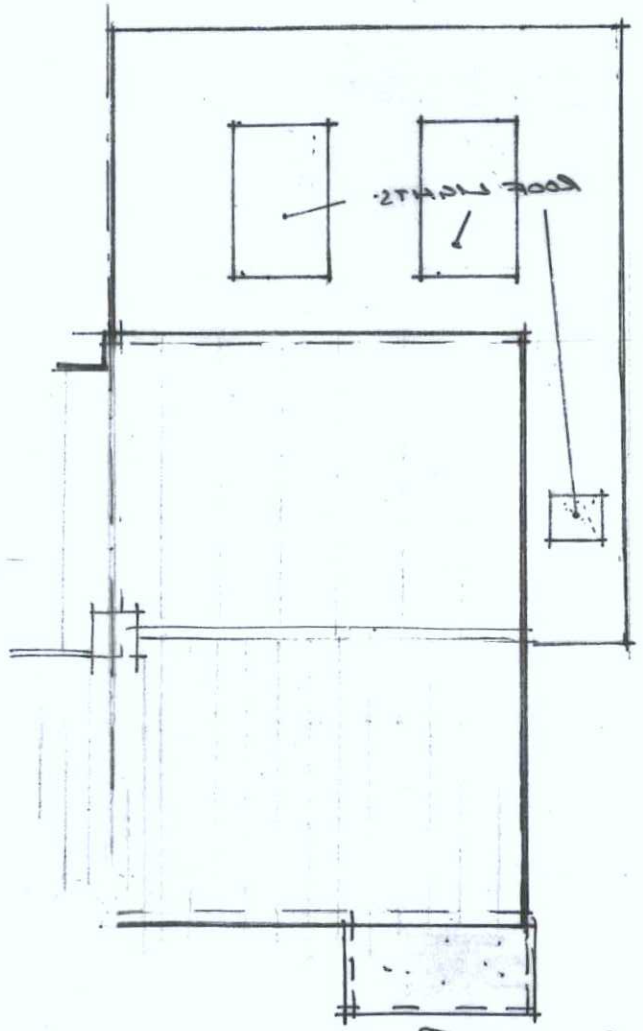

Roof Plan.

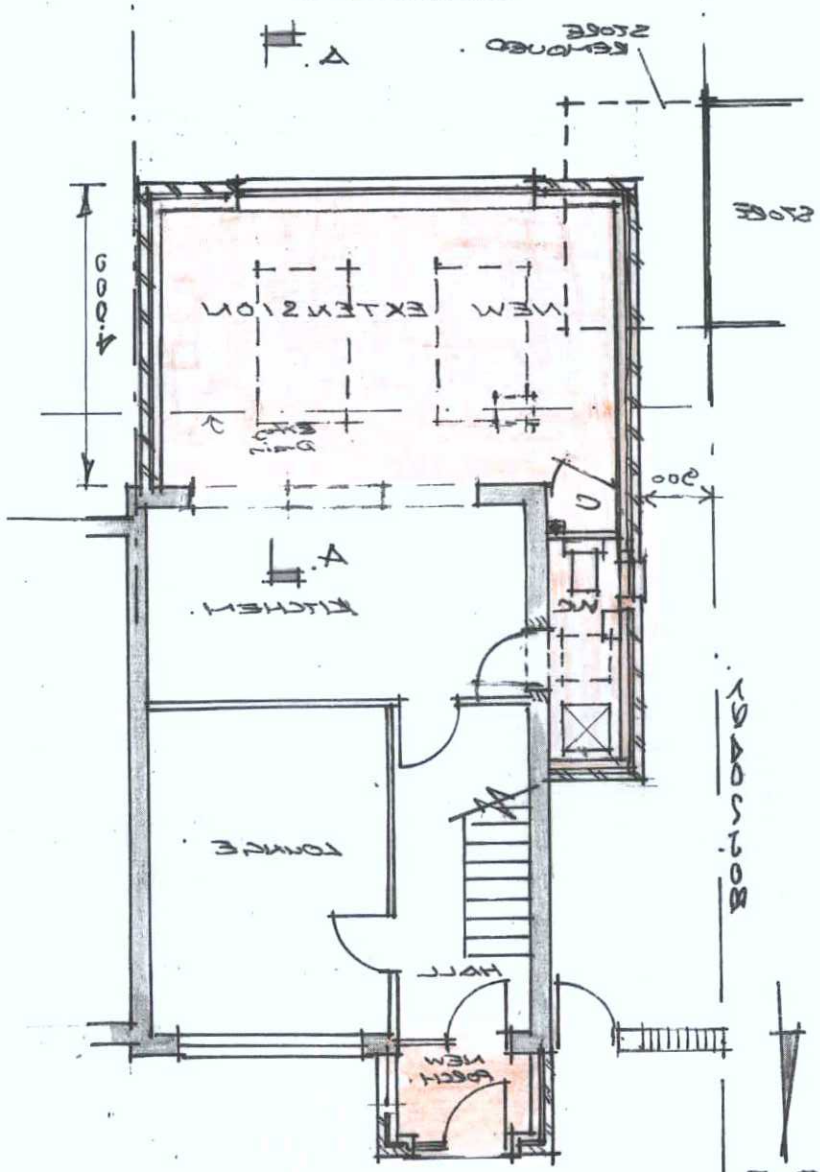

Dwg No 2017/P02 A. Rev'd May 2017.

AMENDMENT

1:100 Plans and Elevations

Proposed Alterations
For New Rear Extension,Front Porch and Crossover
11, Mansell Road, Shoreham-By-Sea, W Sx.

Scale 1:100