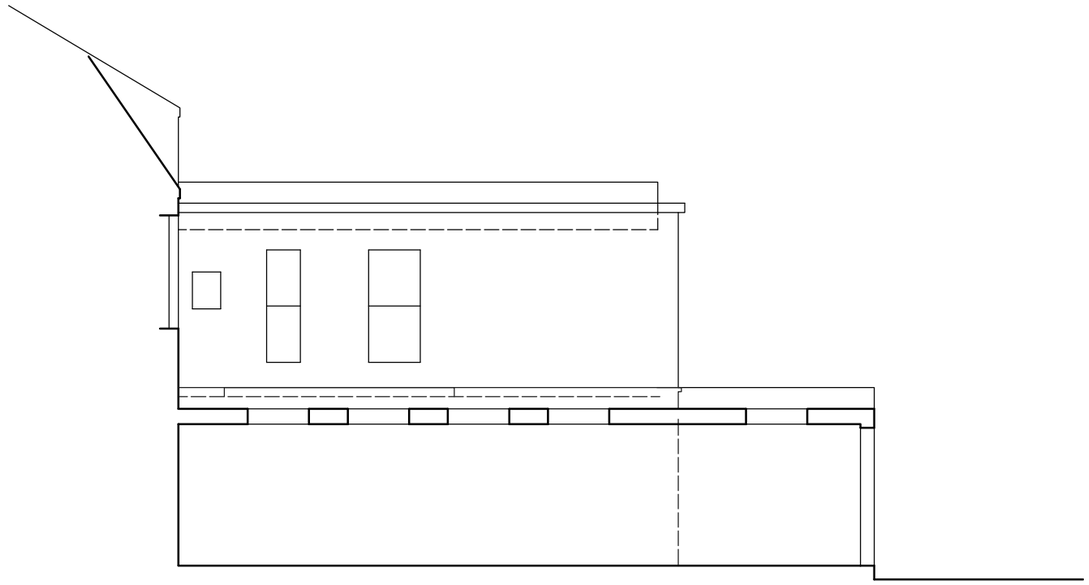

Proposed - East Elevation

Looking from No 9 New Parade @ 1:100

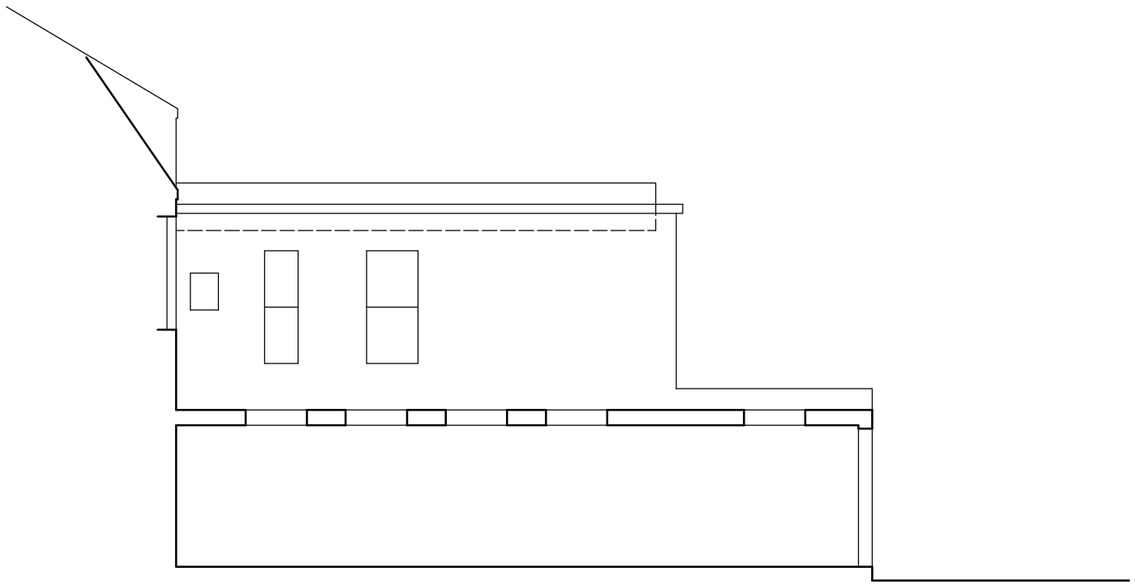

Existing - East Elevation

Looking from No 9 New Parade @ 1:100

0 1 2 3 5m

Scale 1:100

Rev	Description	Date

Job Reference
Extension
8 New Parade
Worthing, BN11 2BQ

Client
Mr & Mrs Mclean

Drawing Title
East Elevations

Drawing No ADC 1595/17 Rev

Date	Scale	Dwg Size	Plot Style	Drawn	Checked
12/06/2025	1:100	A3	ADCgreyscale	CW	AD

All dimensions to be checked on site and do not scale from this drawing. This drawing should be approved by Local Authority Building Control or other appropriate checking authority prior to commencement of work. This drawing should not be reproduced without the prior consent of the author.

ADC Alistair Dodd Consulting

Architectural Services

Citibase Brighton. 95 Ditchling Road
Brighton . East Sussex . BN1 4ST
Tel: 01273 558330
Email: info@adcbrighton.co.uk
www.adcbrighton.com