
MANUFACTURED TO EXECUTION CLASS 2
(UNLESS STATED OTHERWISE)

MATERIAL:
MILD STEEL
FINISH:
GALVANIZED
& POWDER COATED
COLOUR:
AGATE GREY (RAL 7038)

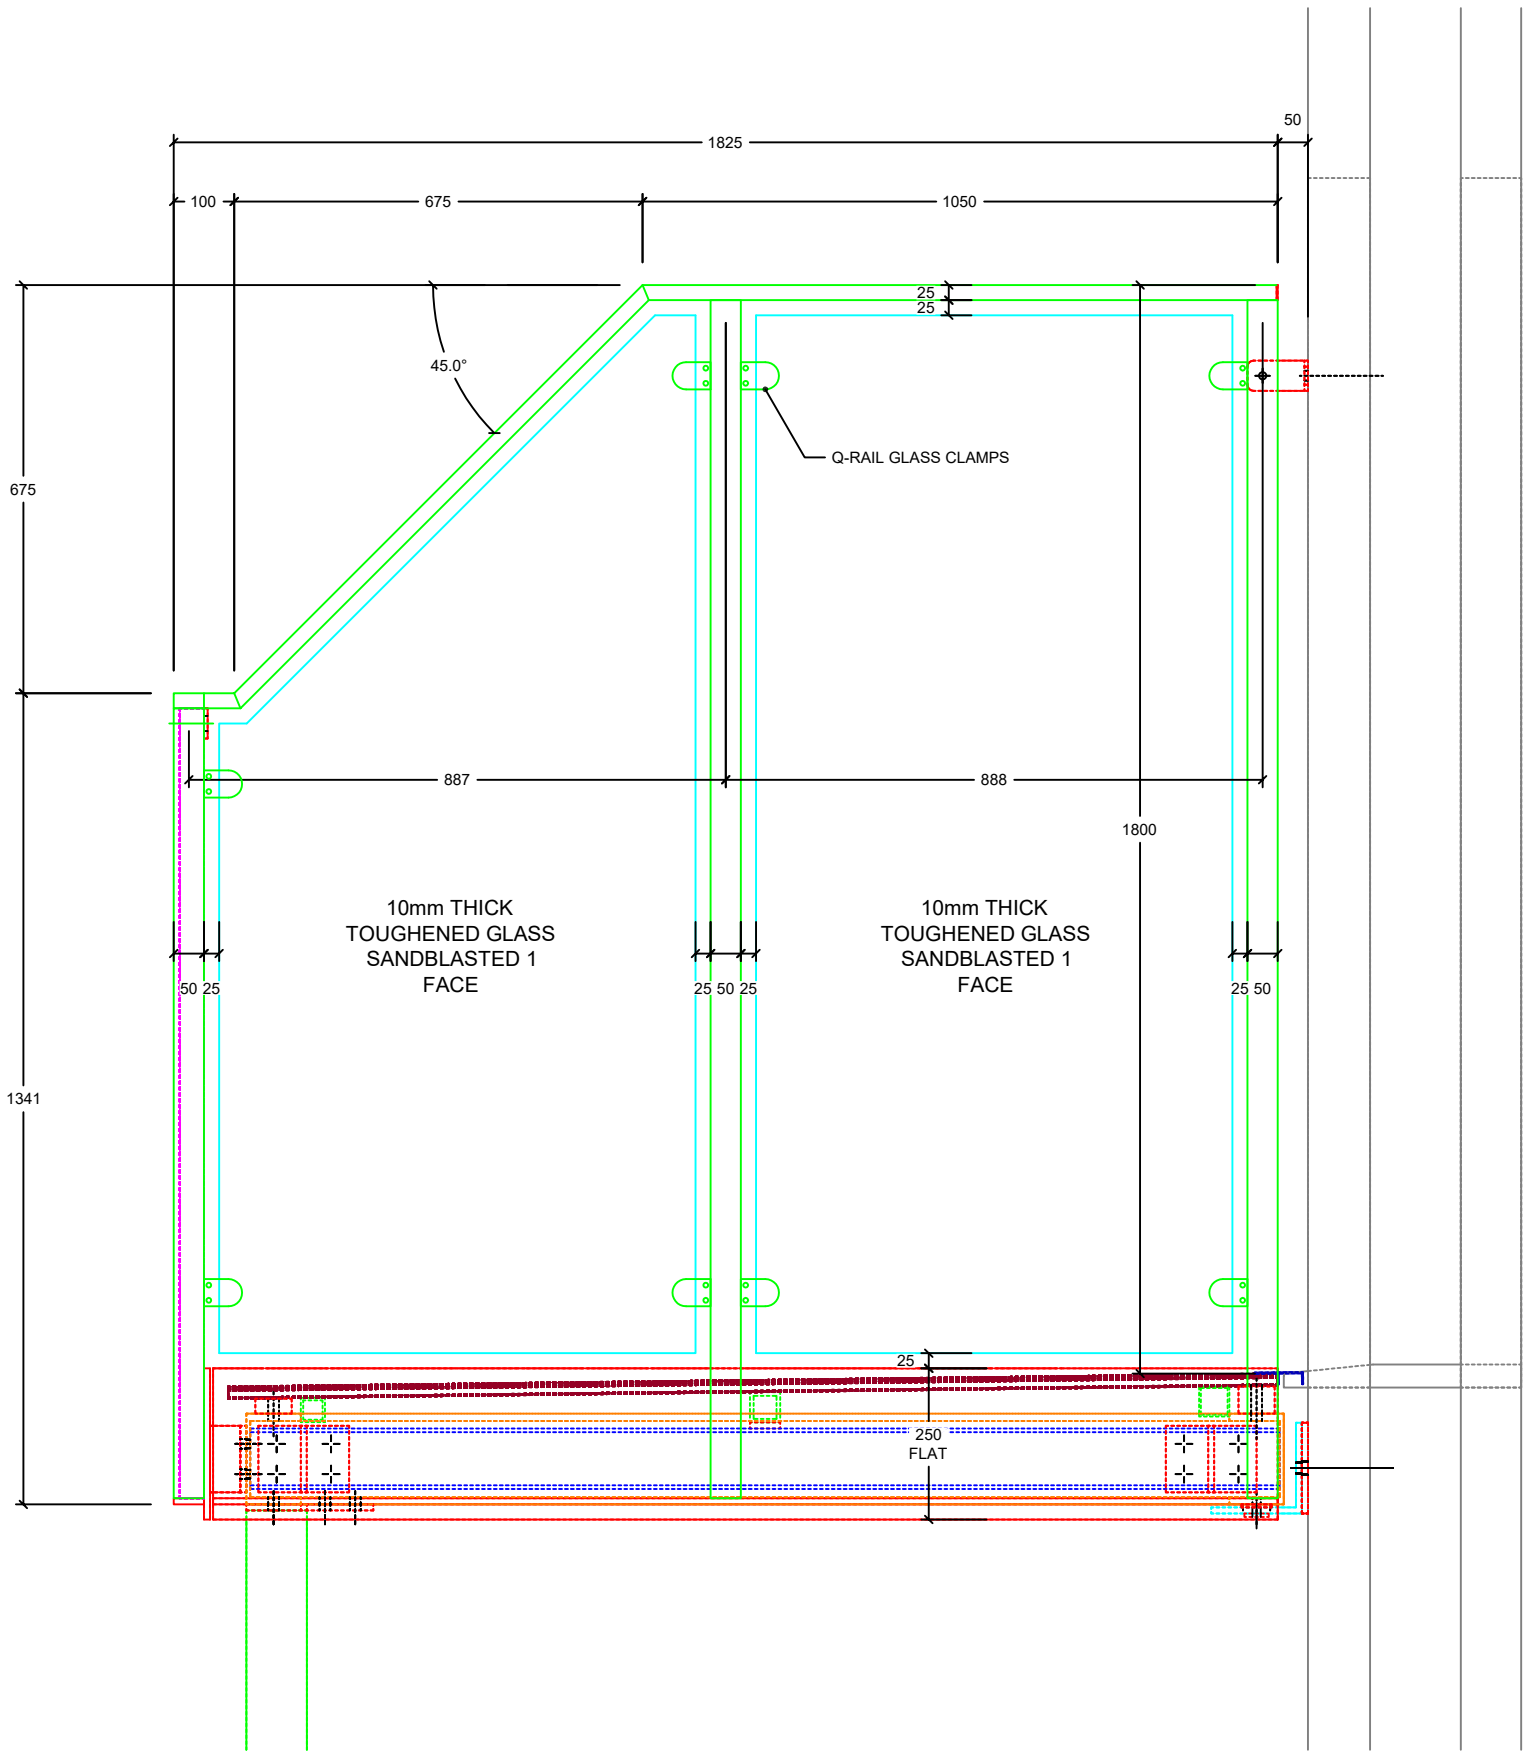

BALCONY SPECIFICATION:
FRAME: 150 x 90 x 24 PFC (S355)
MIDSPAN: 100 x 50 x 6.0 RHS (S355)
POSTS: 100 x 100 x 5.0 SHS (S355)
JOISTS: 50 x 50 x 6.0 SHS (S355)
DECKING SUPPORT 40 x 40 x 4.0 SHS (S235)
SHELF ANGLE: 150 x 150 x 10 RSA (S275)

BALUSTRADE SPECIFICATION:
TOP RAIL: 50 x 25 x 3.0 RHS (S235)
BOTTOM RAIL: 50 x 10 FLAT (S275)
POSTS: 50 x 50 x 3.0 SHS (S355)
INFILLERS: 40 x 10 FLAT (S275)
FASCIA RAIL: 250 x 10 FLAT (S275)
PRIVACY GLASS: 10mm THICK TOUGHENED
SANDBLASTED OUTER FACE

FLOORING SPECIFICATION:
ALIDECK ULTRA DECK BOARDS

REV:	DATE:	DESCRIPTION:
A	13.08.24	ISSUED FOR APPROVAL

CLIENT:
McCARTHY & STONE

PROJECT:
BARRINGTON ROAD
DURRINGTON-ON-SEA
BN12 4XL

TITLE:
TYPICAL END PRIVACY DETAIL

DRAWING NUMBER:
80232-501

SCALE:	DATE:	DRAWN:	CHECKED
1:12.5	13.08.24	KB	

Ironwork Ltd
NEWTON TRACEY
BARNSTAPLE
NORTH DEVON
EX31 3PN
TEL: (01271) 85844
FAX: (01271) 85836
EMAIL: info@wmi.uk.cor
WEBSITE: www.wmironwork.co.u

(C) COPYRIGHT W.M.IRONWORK LTD. NO UNAUTHORISED USE, COPY OR

A3