
© nat-design, all rights reserved. Use figured dimensions only. All dimensions are to be checked on site before any work is carried out. Please contact the Architect immediately regarding any discrepancies discovered on site.


PROPOSED

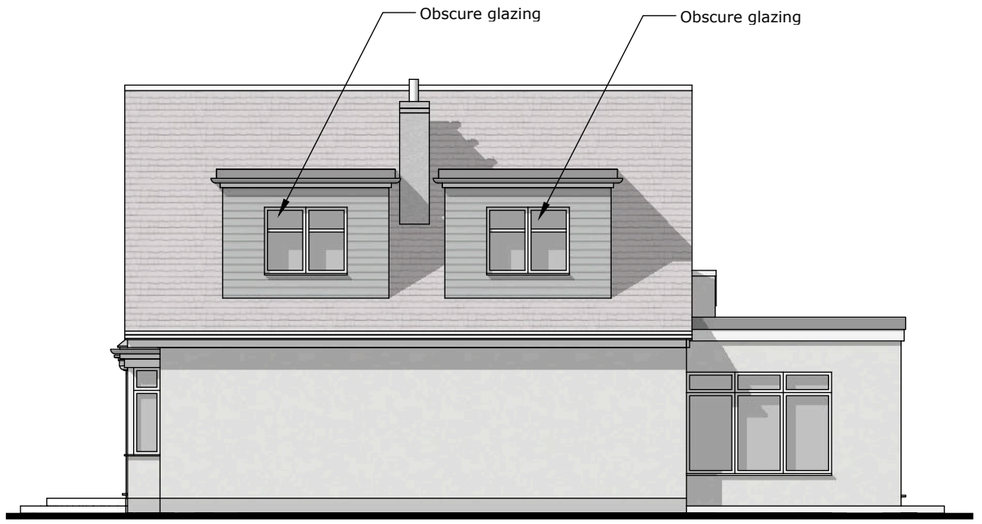


South Elev Scale 1:100 @ A3



East Elev Scale 1:100 @ A3

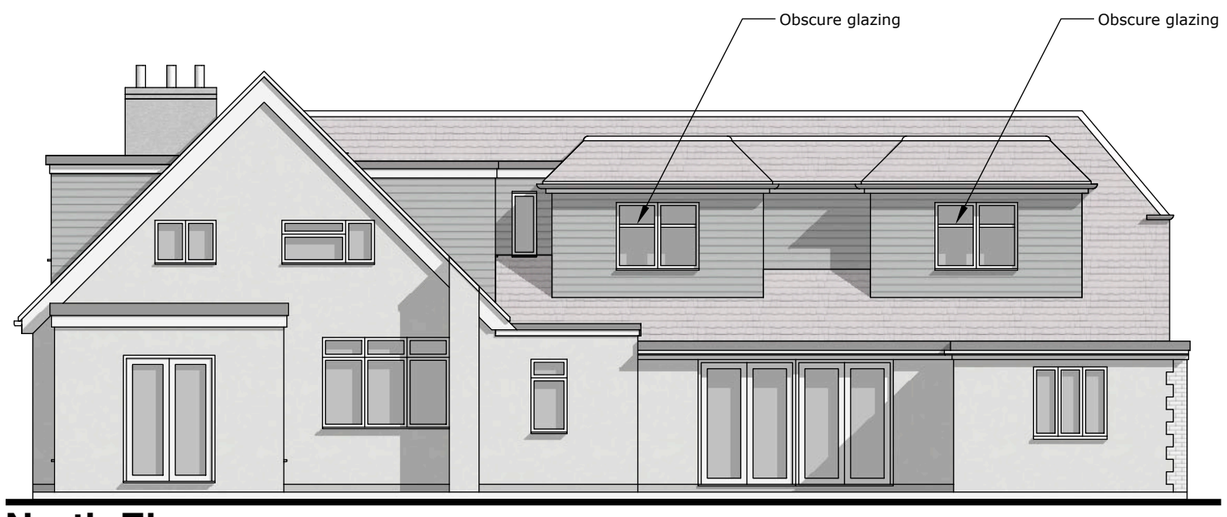

North Elev Scale 1:100 @ A3

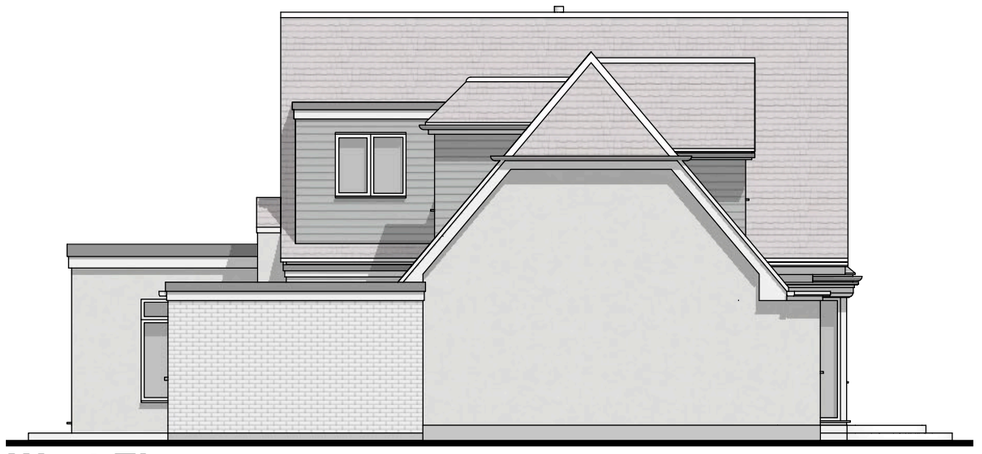

West Elev Scale 1:100 @ A3

Scale 1:100 @ A3

0m 1m 2m 3m 4m 5m 10m

NAT DESIGN
ARCHITECTURAL SERVICES
M: 07599199759 E: natdesign1@gmail.com

Project: 24 The Plantation, Salvington, Worthing, BN13 2AJ	
Drawing: Proposed Elevations	
Drawn by NSE	Scale
Date May 2024	Revision A
Drawing 867 - DPA - 06	