External Material Schedule

MAT	Description	Combustibility Rating	Image
1	BALCONY CLADDING Metal fascia colour to match surrounding brick Dark brick - 'Dark grey' fascia to match window frame (Item 13) Light brick - 'Light grey' fascia to match balustrade (Item 3) Metal soffit to underside - colour to match balustrade (Item 3)	A1/A2-s1,d0	
2	BALCONY DECKING (FLOOR) Aluminium Product: Ali-Deck Junior Balcony Board Colour: Textured Silver Grey	A1/A2-s1,d0	
3	BALUSTRADE Colour: RAL 7030 (note sample in material sample panel meeting 22.03.22 does not show the agreed colour of RAL 7030) Gloss: 30%	A1/A2-s1,d0	
4	BRICK dark Brick: Black Smooth, Bespoke Brick Company Mortar: Colour Cemex 'Black' (dark grey appearance) or similar approved Bond: Half lap stretcher Pointing: Bucket handle Airbrick: RAL7021 Movement Joint: Mastic to match adjoining masonry	A1	
4a	BRICK grey Brick: Grey Smooth, Bespoke Brick Company Mortar: Colour Cemex 'Black' (dark grey appearance) or similar approved Bond: Half lap stretcher Pointing: Bucket handle Airbrick: RAL7048 Movement Joint: Mastic to match adjoining masonry	A1	
5	BRICK light Brick: White Smooth, Bespoke Brick Company Mortar: Colour Cemex 'Dove Holes White' or similar approved Bond: Half lap stretcher Pointing: Bucket handle Airbrick: RAL9016 Movement Joint: Mastic to match adjoining masonry	A1	
5a	BRICK light/grey/dark (header) Brick: White Smooth/Grey Smooth/Black Smooth, Bespoke Brick Company Mortar: Colour Cemex 'Dove Holes White' / Cemex 'Black' or similar approved Bond: Snapped headers Pointing: Bucket handle Airbrick: RAL9016/RAL7048/RAL7021 Movement Joint: Mastic to match adjoining masonry	A1	
6	COPING Aluminium Colour: To match Balustrade (Item 3)	A1/A2-s1,d0	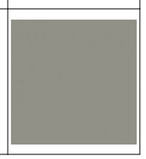

External Material Schedule

MAT	Description	Combustibility Rating	Image
7	CURTAIN WALLING Colour: To match window frames (Item 13)	Exempt as per BRAD B (2019) Section B4 Regulation 7(3)(j)	
8	GLASS ENTRANCE CANOPY Metalwork to match item 13	A1/A2-s1,d0	
9	LOUVRES Colour: To match window frames (Item 13)	A1/A2-s1,d0	
11	TERRACE DECKING (FLOOR) Aluminium Product: Ali-Deck Junior Balcony Board Colour: Textured Silver Grey	A1/A2-s1,d0	
12	VENT Within obscure panel Colour to match window frames (Item 13)	A1/A2-s1,d0	
13	WINDOW FRAMES Colour: RAL 7016	Exempt as per BRAD B (2019) Section B4 Regulation 7(3)(j)	
14	FROSTED GLASS BALCONY BACKING/PRIVACY SCREENS Glass thickness: 6mm	A1/A2-s1,d0	
15	RAINWATER GOODS Colour: 'Light grey' - RAL to match balustrade (Item 3)	A1/A2-s1,d0	

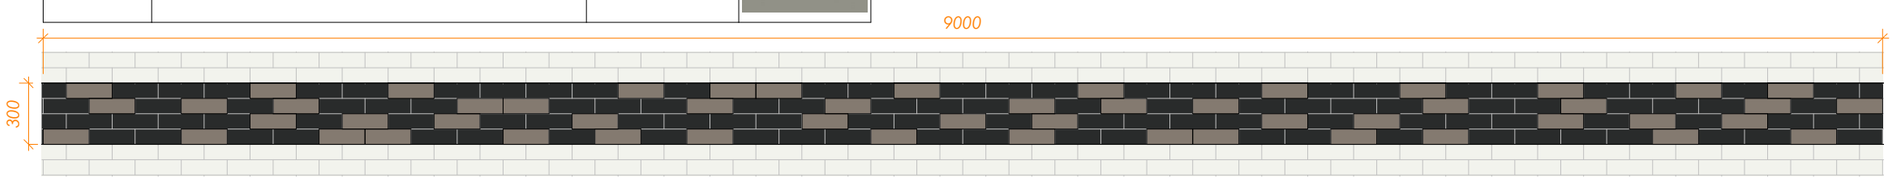

BRICK BANDING PATTERN (Items 4 & 4a)

HG CONSTRUCTION

ALAN CAMP ARCHITECTS

address : 88 Union Street London SE1 0NW **phone** : 020 7593 1000
email : mail@alancamp.com **web** : www.alancamp.com

job:	drawn:	date:
Free Wharf Shoreham-by-Sea	HK	07/21
drawing:	**scale:**	**job number:**
General Arrangement External Material Schedule	not to scale	3117

drawing number: 3117-ACA-XX-XX-SH-A-6101 S1 rev. C 06

CONSTRUCTION

note: all dimensions to be checked on site before commencement of the work. if this drawing exceeds the quantities in any way, the architects are to be informed before work is commenced. this drawing is copyright.

revisions (most recent listed below, refer to DIS for all revisions)

rev	date	description	drawn	check
00	17.09.21	Draft Construction Issue	HK	CH
01	01.10.21	First Construction Issue	HK	GB
02	05.11.21	Balcony sample images added	HK	SL
03	24.03.22	Updated following material sample meeting 22.03.22	HK	GB
04	25.03.22	Brick Banding Pattern added	HK	GB
05	31.03.22	Item 7 updated - colour added	HK	GB
06	08.04.22	Wording to item 1, 2, 3, 11 and material sample notes revised for clarity	HK	GB

MATERIAL SAMPLE MEETING 22.03.22

Present: Stephen Cantwell (Adur), Richard Small (Adur), Richie Budgen (HGC), Gurj Bahra (ACA)



External material sample panel agreed 22.03.22
Note Item 3 indicative - to be RAL 7030

EXTERNAL MATERIAL NOTES

Based on CZWG NBS specification: 2052-40-SP-NBS-T20 Specification for Stage 4a Employers Requirements

LOCATION PLAN SCALE 1:2500

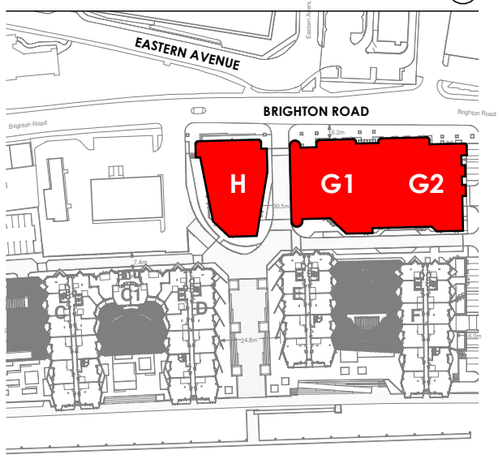

External Material Schedule