
ADDITIONAL

56 THE GREEN


SCALE

0 1m 2m 5m

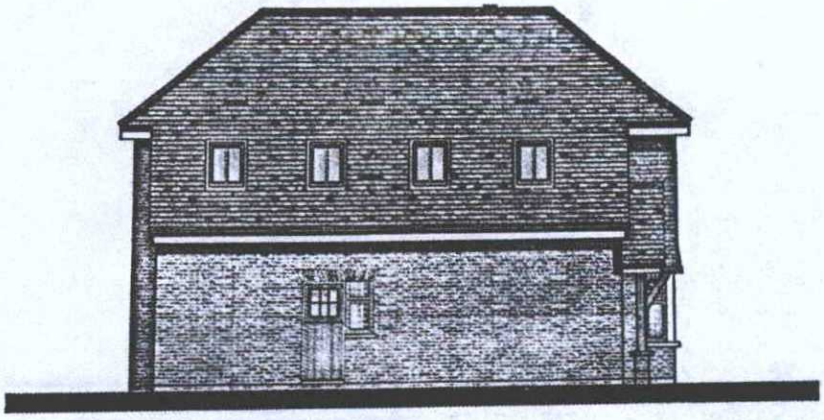

SIDE (North) ELEVATION

APPLICATION TO INCREASE SECOND FLOOR WINDOW NO LONGER APPLIES

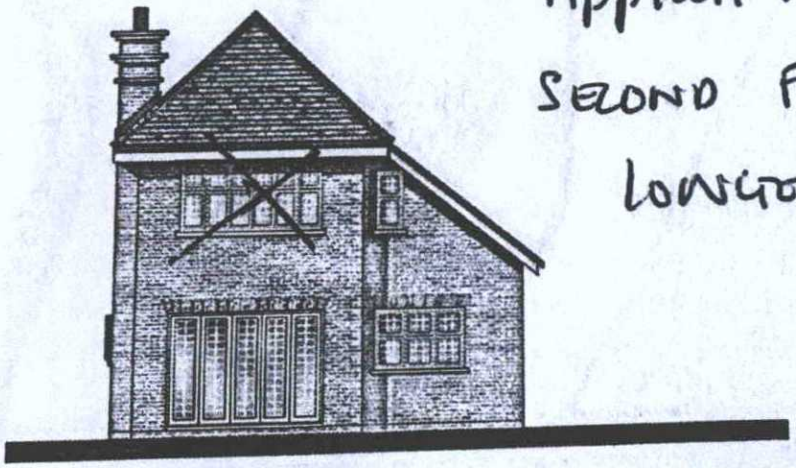

REAR (East) ELEVATION

Scale: 1:100 @ A3 Drn By: PJH Date: D
Dwg No: 1640/BM/08
Client: MR L BALTHAZOR
Project:
56 THE GREEN
SOUTHWICK
Drawing Title:
ELEVATIONS SHEET 2
Copyright Paul J Hewett R.I.B.A. Chartered Architect

ADUR & WORTHING PLANNING SERVICES	
PLAN	AWDM/ 0213/17
~~DATE~~ VALID	Rec:- 7/3/17