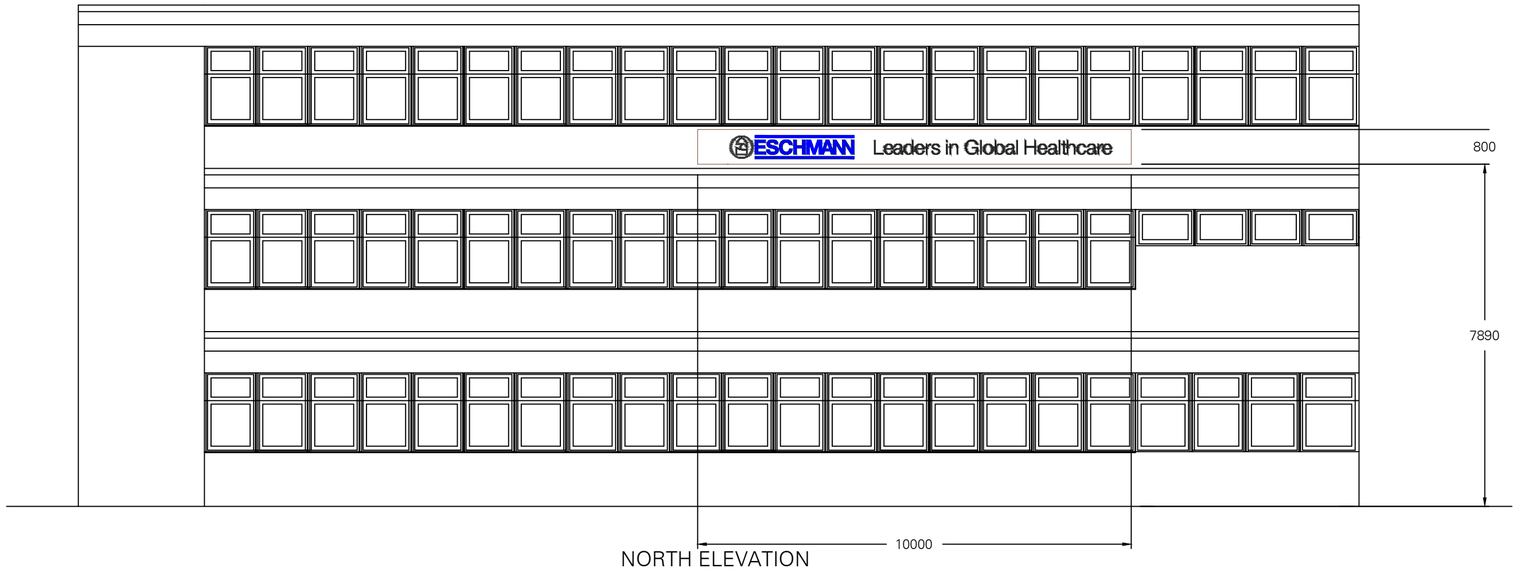

NORTH ELEVATION

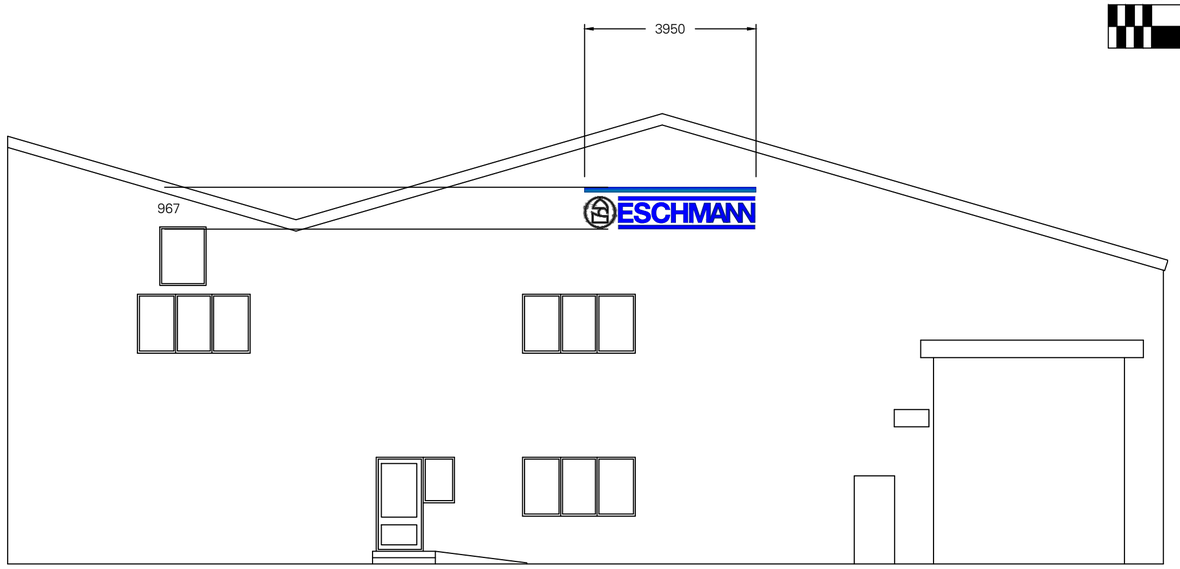

WEST ELEVATION

QSF001 ISSUE1

tarasigns

St. Peters Place, Western Road,
Lancing, Sussex, BN15 8SB
Tel : 01903 750710
Fax : 01903 754008

Copyright Tara Signs Ltd.

Scale	1:100@A2
Tolerance + -	
Drg No	Eschmann 02 EXISTING A
Date	28/07/2011
Drawn By	PDT
Checked By	

Revisions Date

		DEALER
Date		
Signature		
Signed By		

Project.

ESCHMANN
UNIT 1 ESCHMANN ROAD
PETER ROAD LANCING
WEST SUSSEX
BN15 8TJ