PROPOSED 4000X800mm WHITE ALUMINIUM TRAY FASCIA TO BE STENCILED CUT LETTERS & BACKED UP WITH BLACK TO WHITE ACRYLIC & THE LOGO BACKED WITH OPAL ACRYLIC & TO HAVE TRANSLUCENT VINYL ON THE FACE. INTERNALLY ILLUMINATED BY WHITE LEDS 300 CD/M Ⓒ

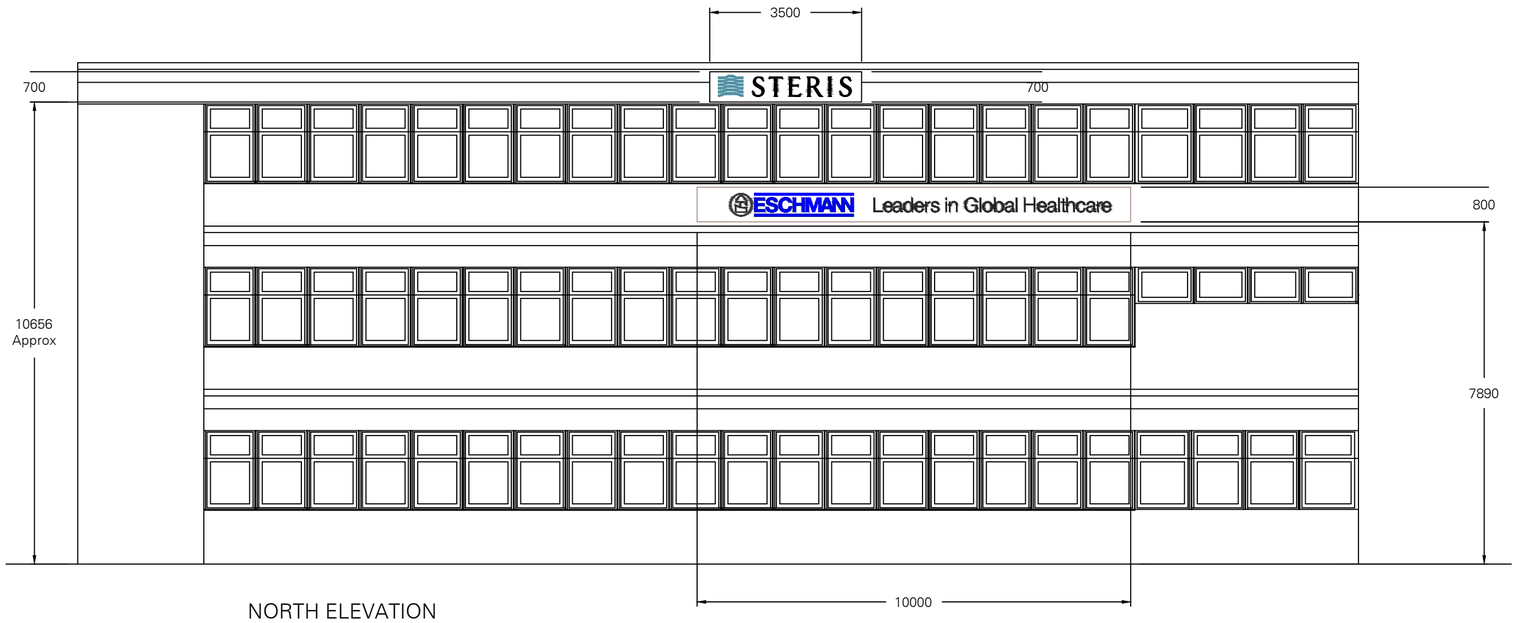

NORTH ELEVATION

EXISTING 10000X800 ALUMINIUM SIGNCASE BACK BOX WITH ALUMINIUM FACE PANEL STENCIL CUT & BACKED UP WITH ACRYLIC LETTERS INTERNALLY ILLUMINATED BY FLUORESCENT TUBES ALL TO REMAIN INSITU 300 CD/M

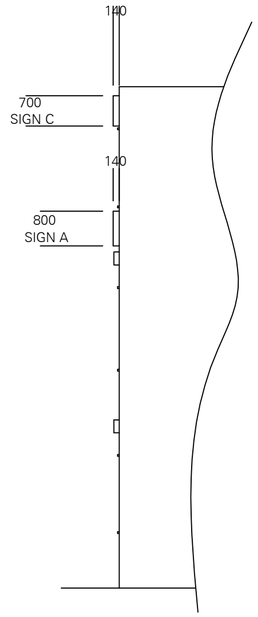

SIGN VIEW SIGNS A & C

Ⓑ

PROPOSED 4000X800mm WHITE ALUMINIUM TRAY FASCIA TO BE STENCILED CUT LETTERS & BACKED UP WITH BLACK TO WHITE ACRYLIC & THE LOGO BACKED WITH OPAL ACRYLIC & TO HAVE TRANSLUCENT VINYL ON THE FACE. INTERNALLY ILLUMINATED BY WHITE LEDS 300 CD/M

EXISTING 3950 LONG OVERHEAD LIGHTING TROUGH TO ILLUMINATED DESCALED STAINLESS STEEL BUILT UP LETTERS WHITE RETURNS & BLUE FACES. TO BE REPOSITIONED HERE 250 CD/M

Ⓐ

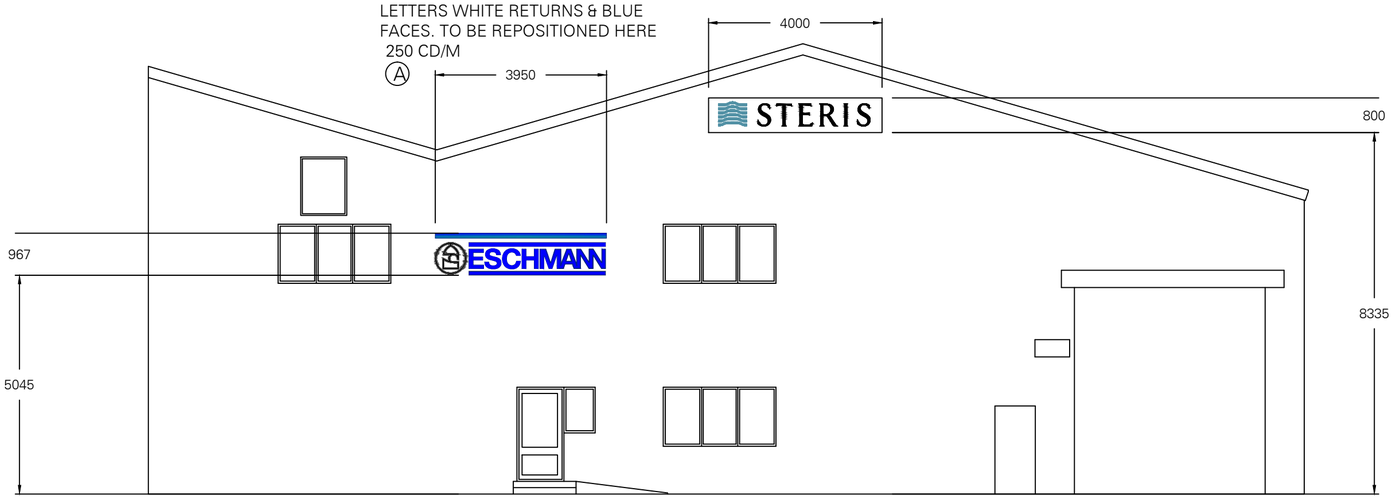

WEST ELEVATION

0 1m 2m 3m 4m 5m 6m 7m

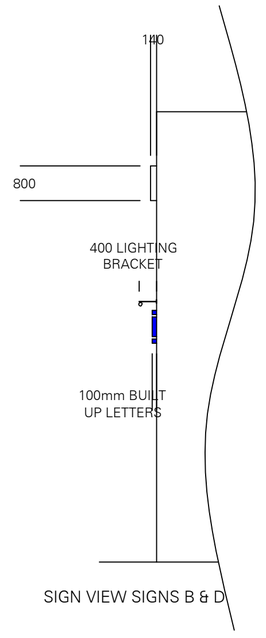

SIGN VIEW SIGNS B & D

QSF001 ISSUE1

tarasigns

St. Peters Place, Western Road,
Lancing, Sussex, BN15 8SB
Tel : 01903 750710
Fax : 01903 754008

Copyright Tara Signs Ltd.

Scale	1:100@A2
Tolerance + -	
Drg No	Eschmann 02 PLANNING A
Date	03/03/2017
Drawn By	PDT
Checked By	

Revisions Date

		DEALER
Date		
Signature		
Signed By		

Project.

ESCHMANN/SERIS
UNIT 1 ESCHMANN HOUSE
PETER ROAD LANCING
WEST SUSSEX
BN15 8TJ