
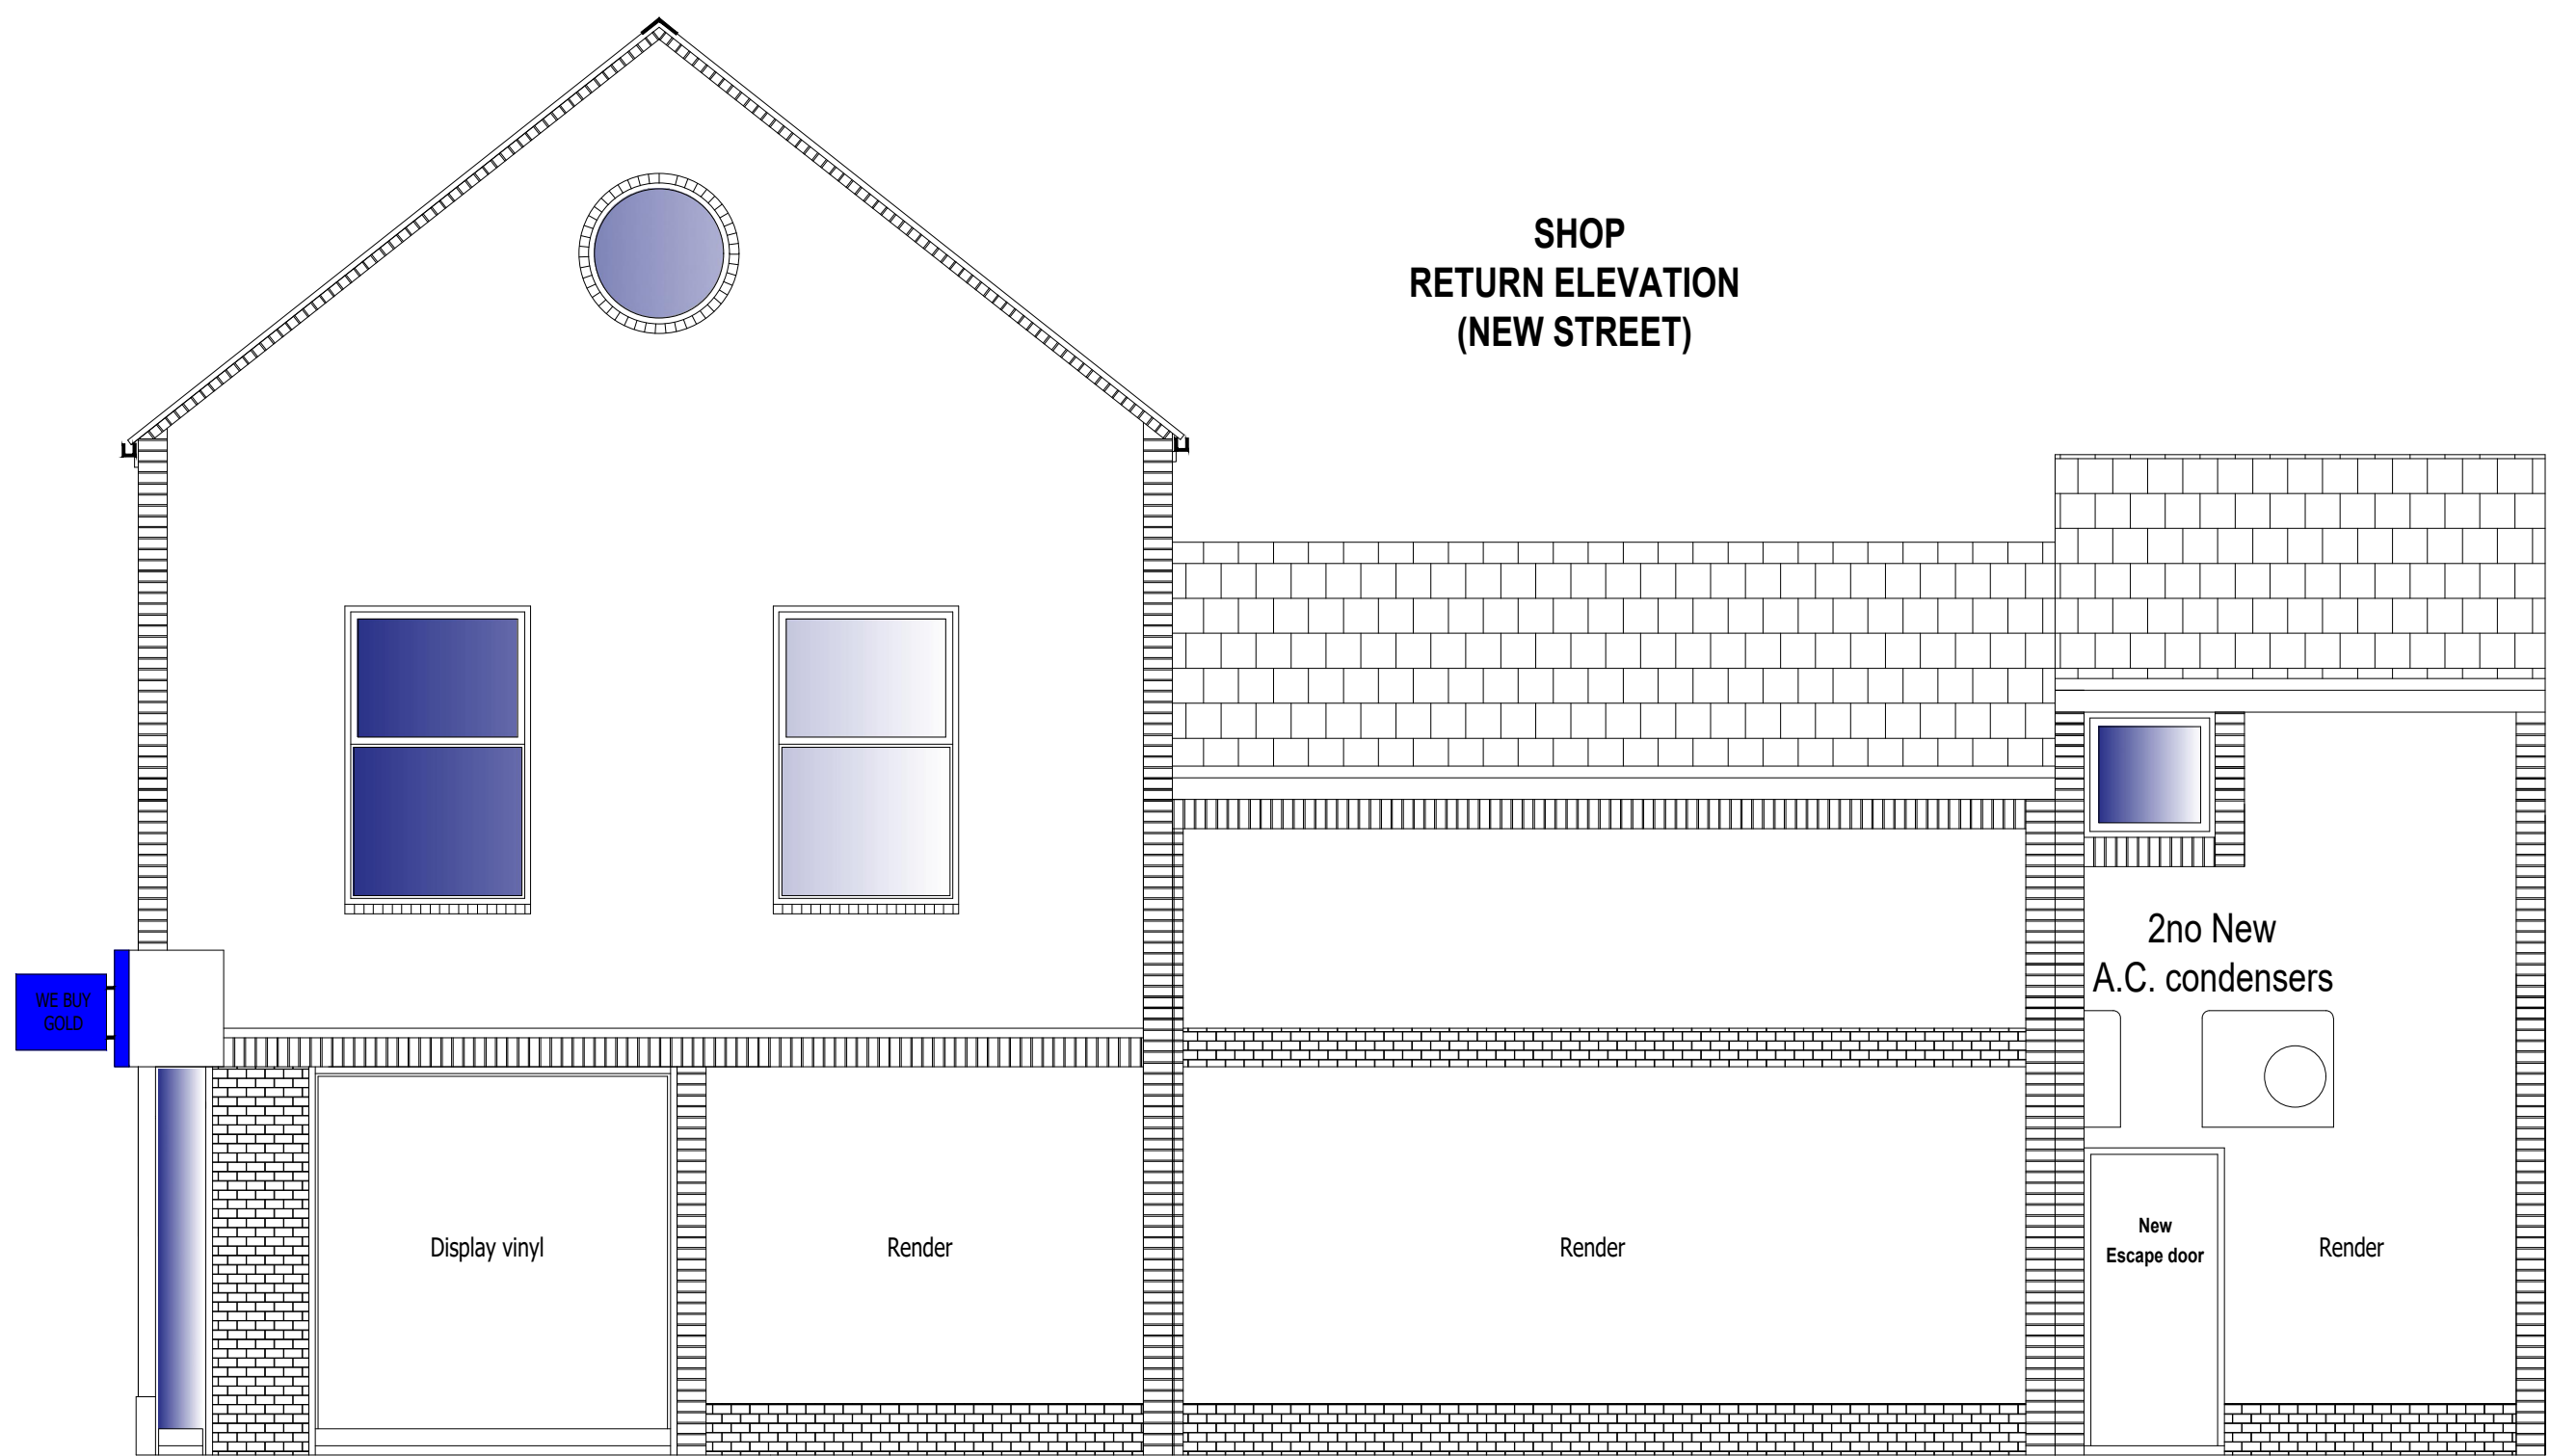


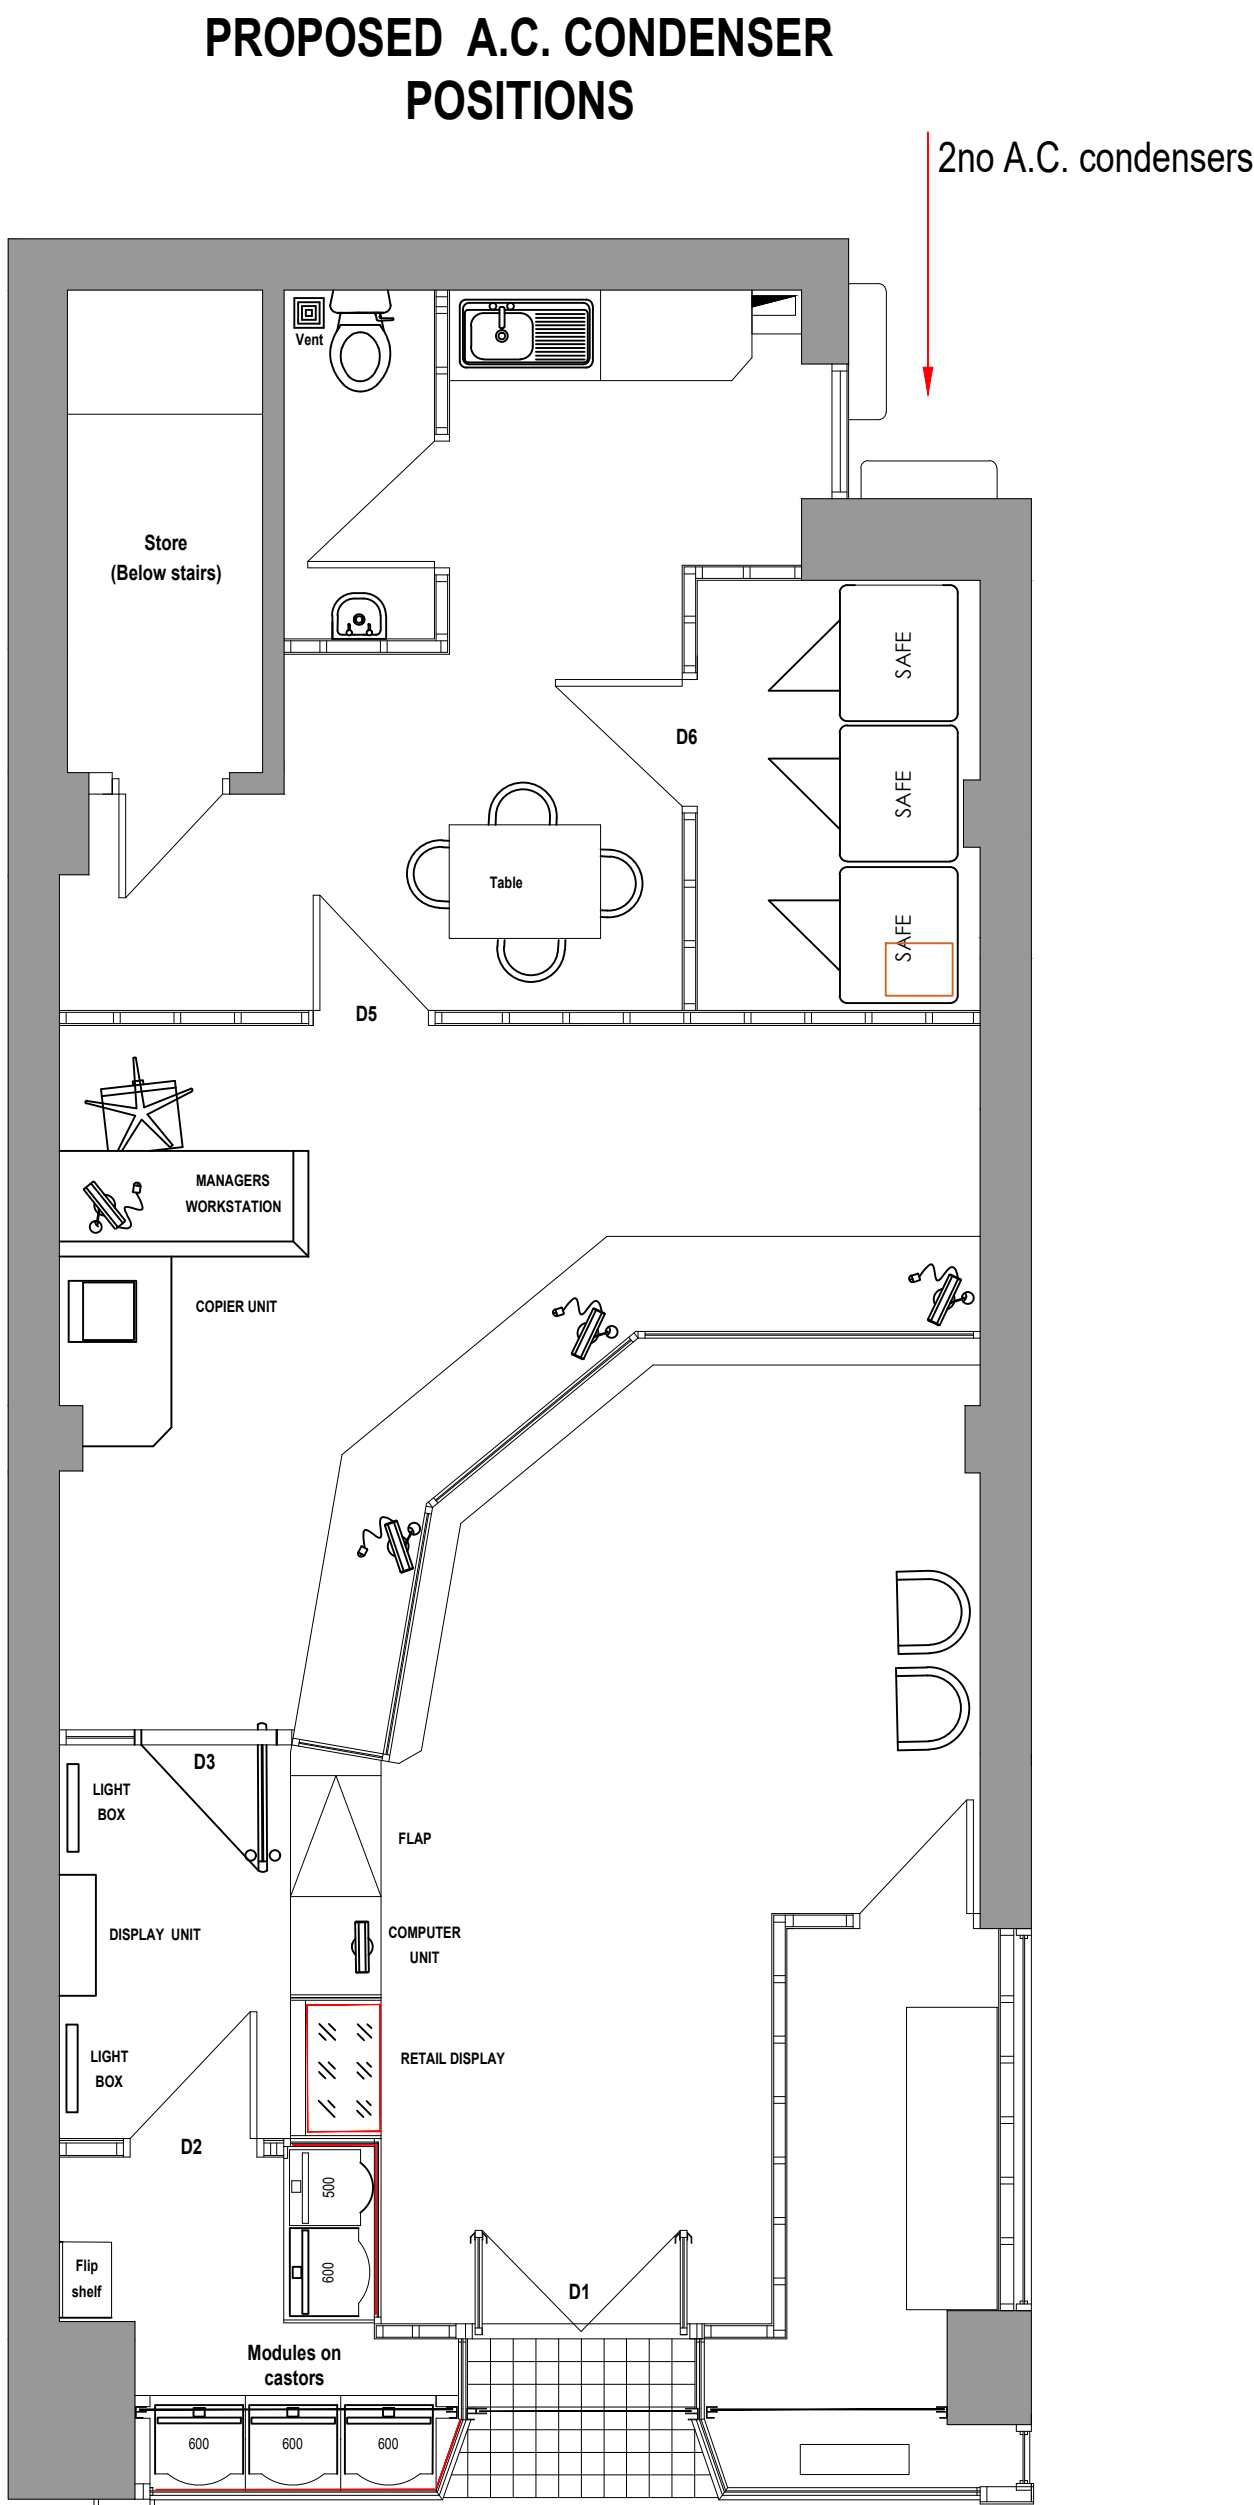

Amendments:

Int.	Date.	Description.
------	-------	--------------

Project:

HARVEY AND THOMPSON
119 MONTAGUE STREET
WORTHING
BN11 3BP



HARVEY & THOMPSON
Times House
Throwley Way
Sutton
Surrey
SM1 4AF

A.C. CONDENSER POSITIONS

Amended By: **G. Bee** Scale: **1:50 @ A1** Date: **May'26**

Drawing Number: **GB/006** Rev:

Do not scale from this drawing. Dimensions to be checked on site.