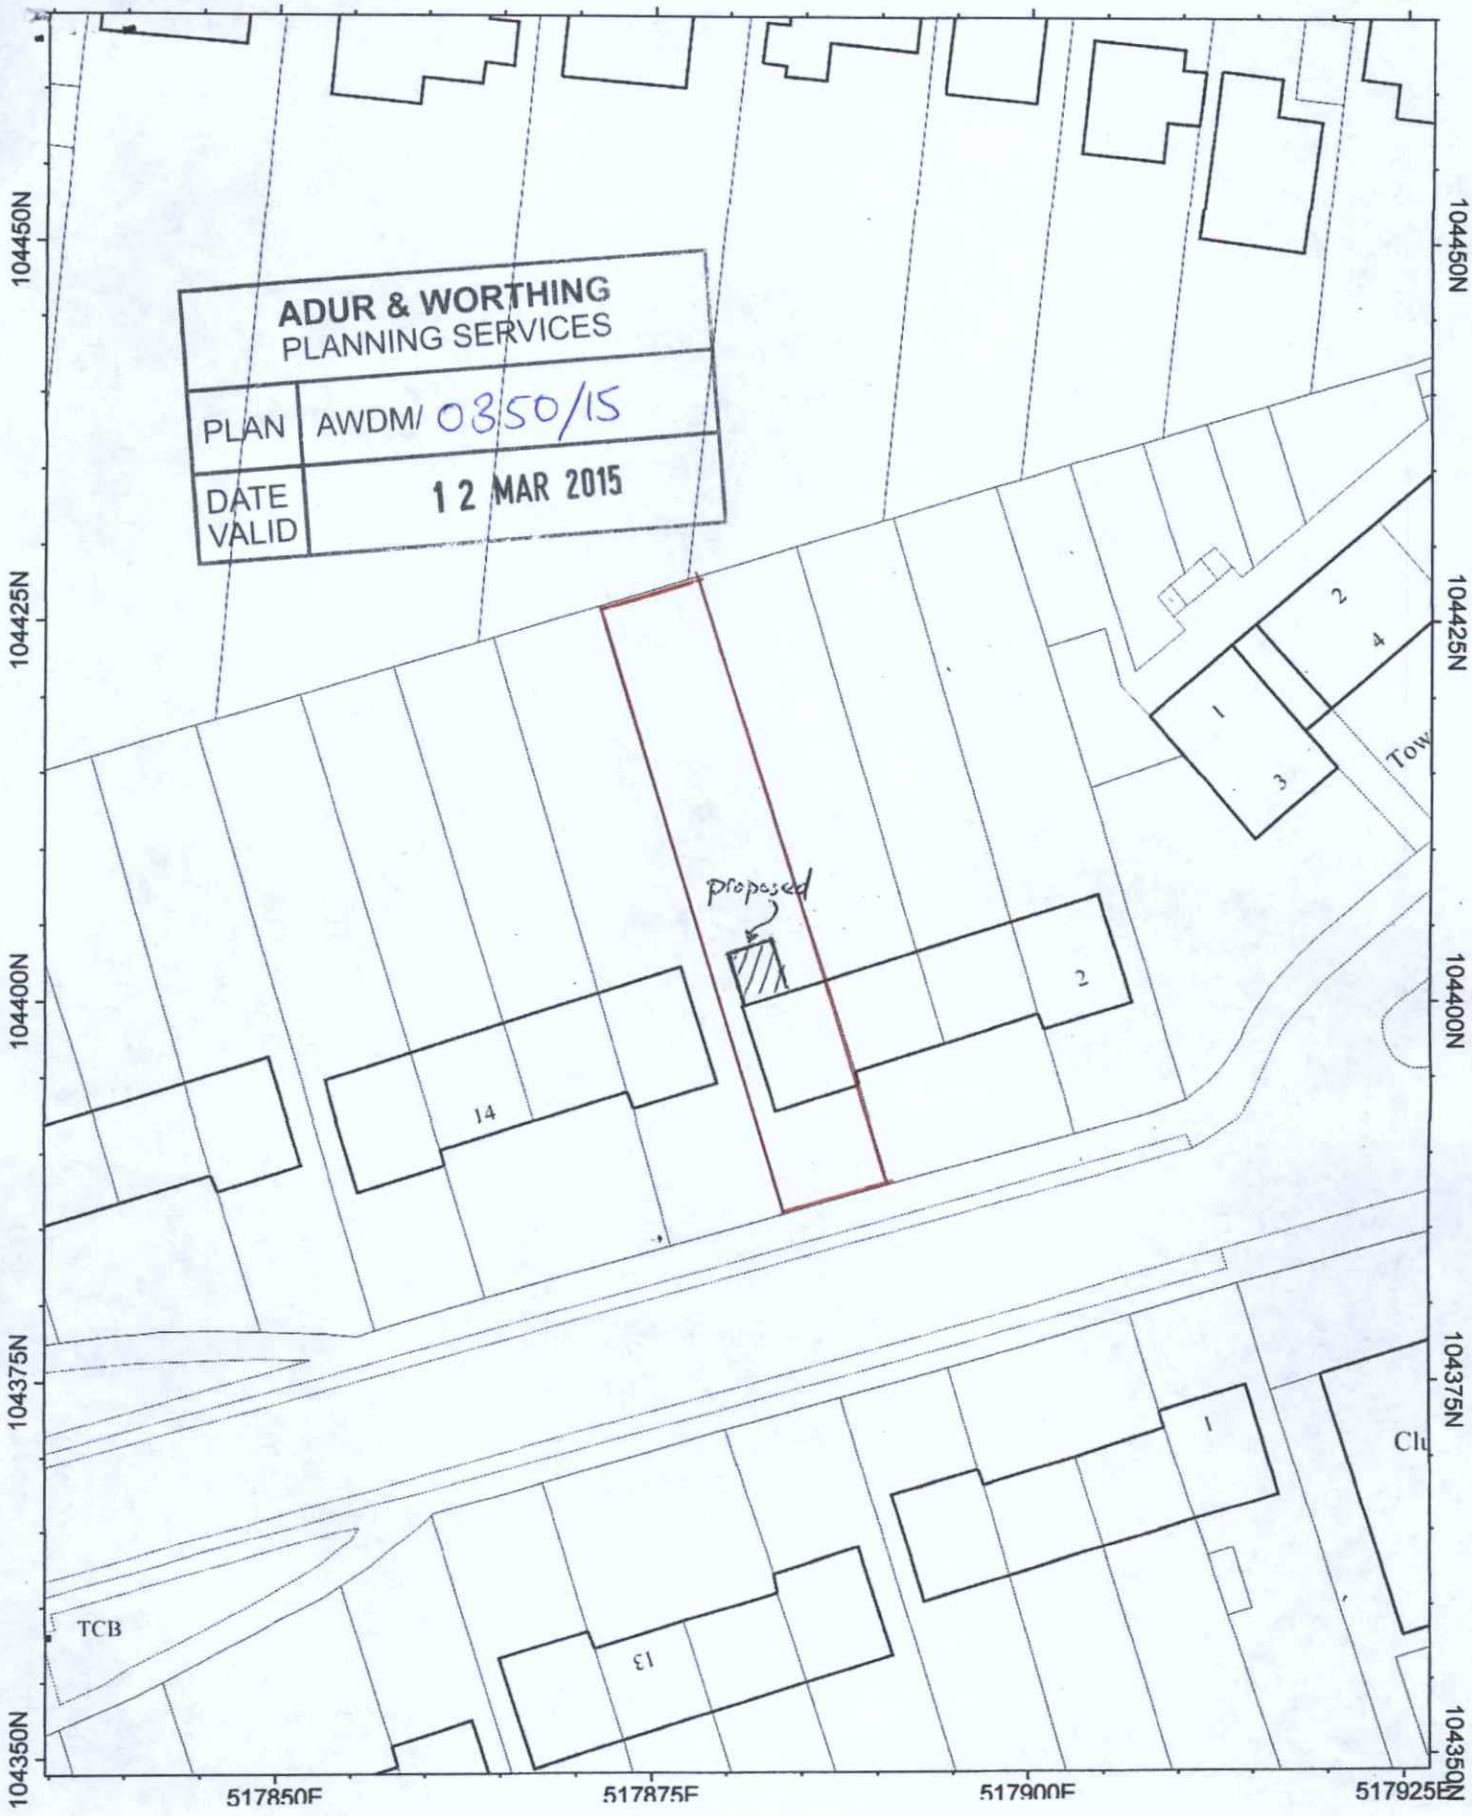



8 TOWER ROAD LANCING

Scale 1:1250

N