1:20		1		2		3		4		5		1:1250		30		20				100		SHEET	1:100	DRAWN/CHECKED:	DATE:	322-SK01	Rev:
1:100	1	2	3	4	5	6	7	8	9	10	11	12	1:200		10		50		30		40		A3 DRAWING	SCALE:	THF	FEBRUARY 2012	Dwg No.	

Sketch Proposals

DRAWING TITLE:

BN1 8DG
Lancing
35 Brook Way

PROJECT REF:


info@onlyextensions.com
0800 368 0189
Only Extensions
OE

CONSULTATION


VALID DATE	13 MAR 2012
PLAN	AMDM 02/10/12

PLANNING SERVICES
ADAMS & MORTIMER


GROUND FLOOR PLAN

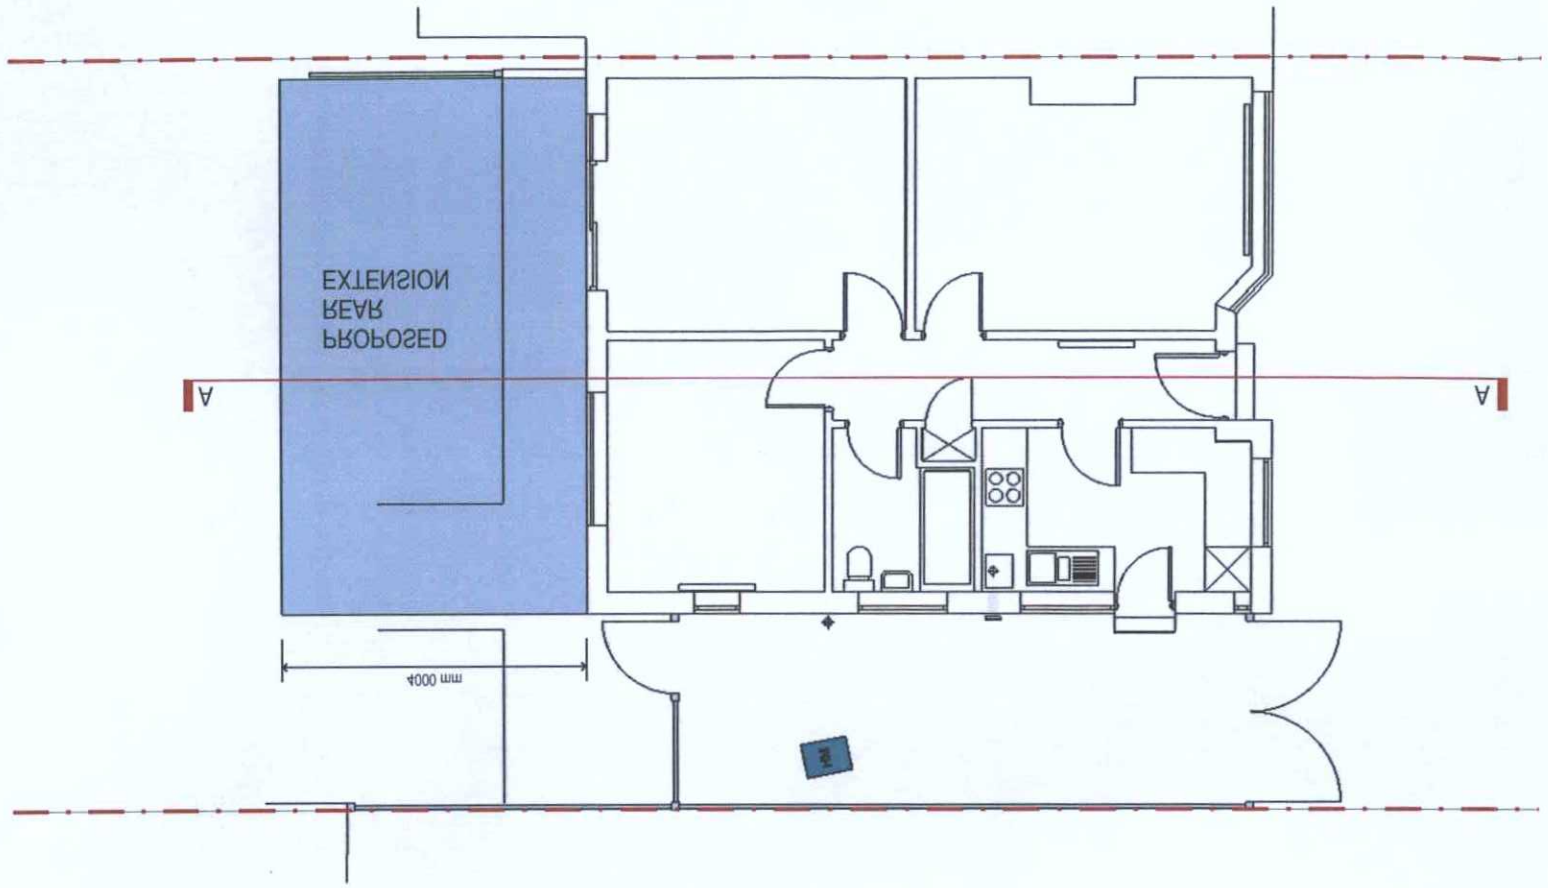

SECTION AA

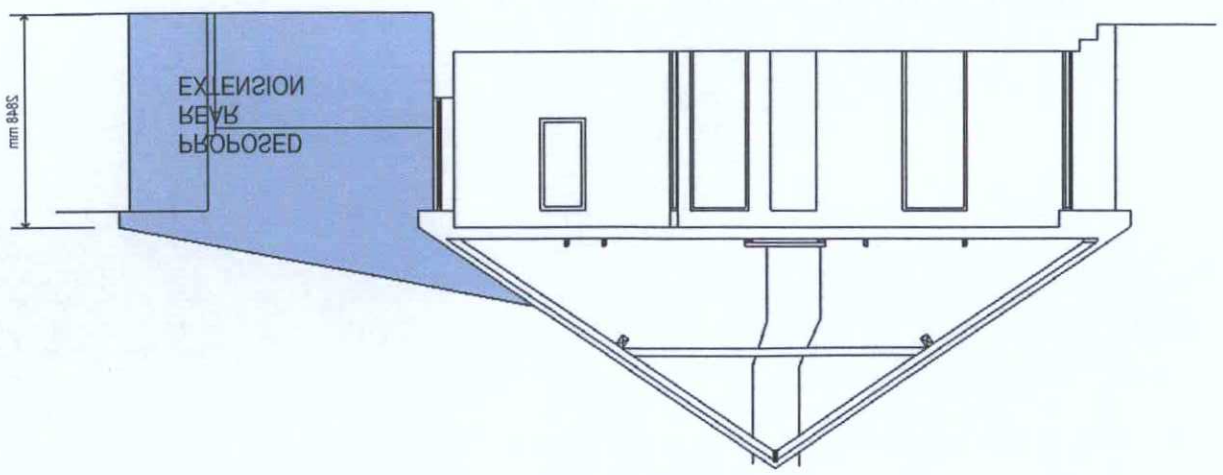

REAR ELEVATION

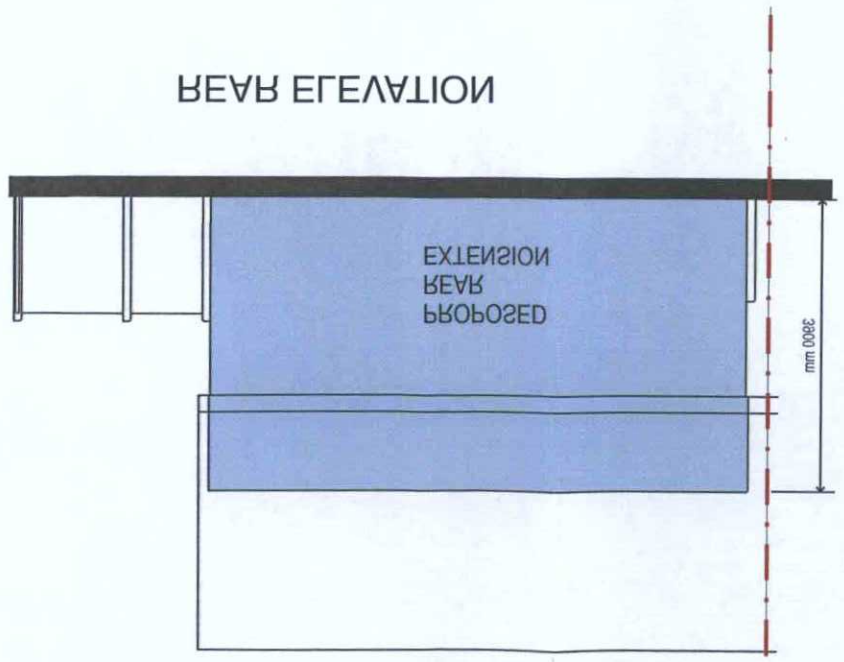

REVISIONS: