1:20		1		2		3		4		5		6		7	1:1250		30		20				100		SHEET	1:100	EHE	FEBRUARY 2012	322-SK01	A
1:100	1	2	3	4	5	6	7	8	9	10	11	12	1:200		10		50		30		40				A3 DRAWING	SCALE:	DRWN/CHECKED:	DATE:	Dwg No.	Rev:

Sketch Proposals

DRAWING TITLE:


BN12 8DG
Lancing
35 Brook Way

PROJECT REF:

info@onlyextensions.com
0800 368 6780
Only Extensions
OE

CONSULTATION


GROUND FLOOR PLAN

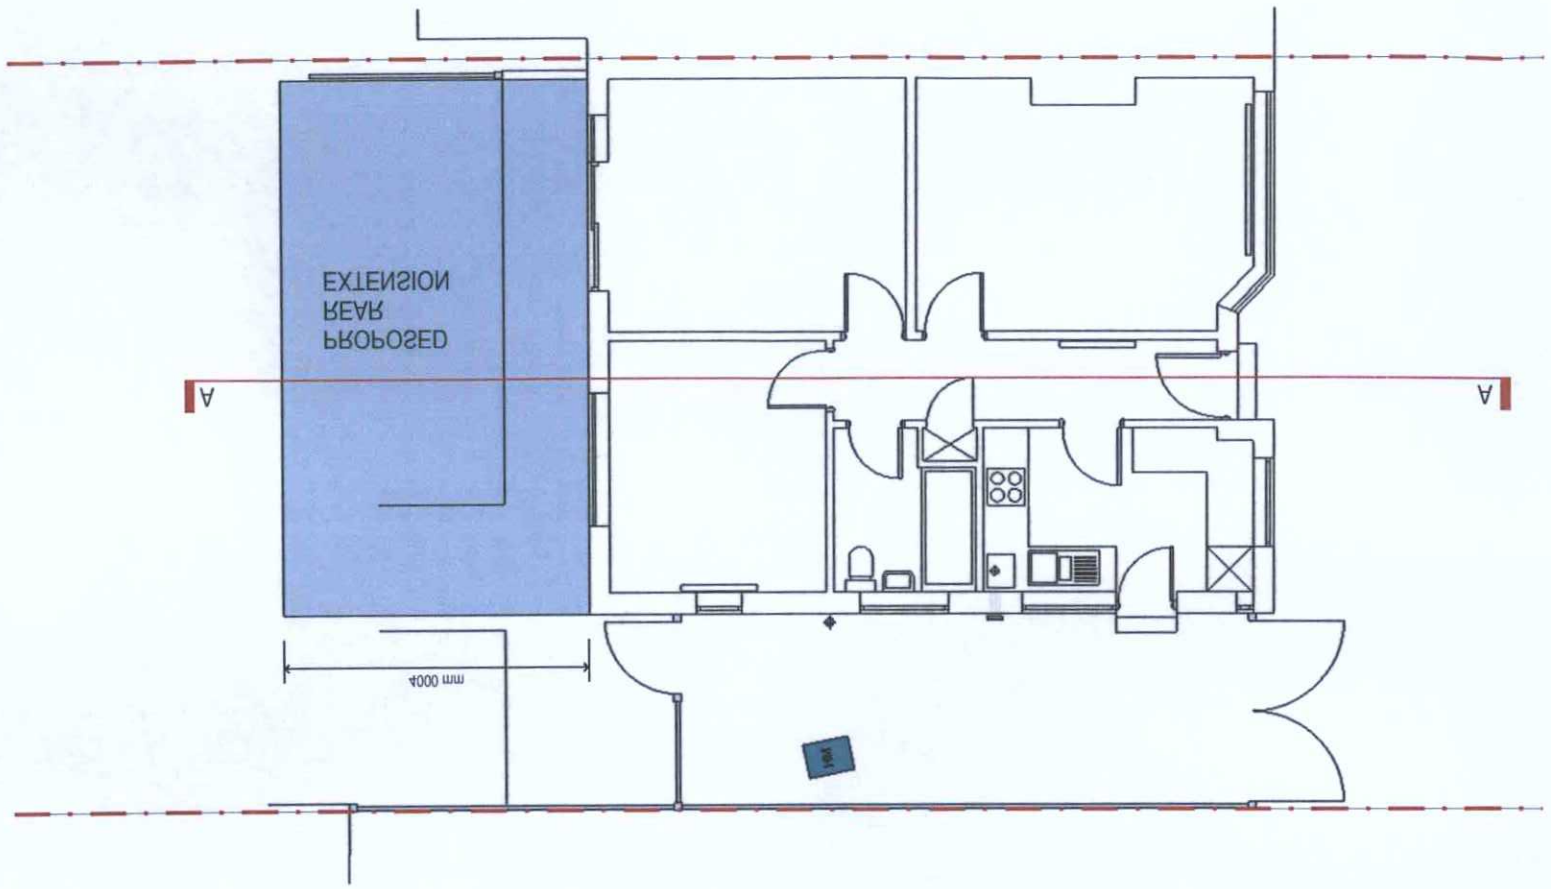

PLAN	AMDM 03/10/12
VALID DATE	13 MAR 2012

PLANNING SERVICES
ADUR & WORTHING

SECTION AA

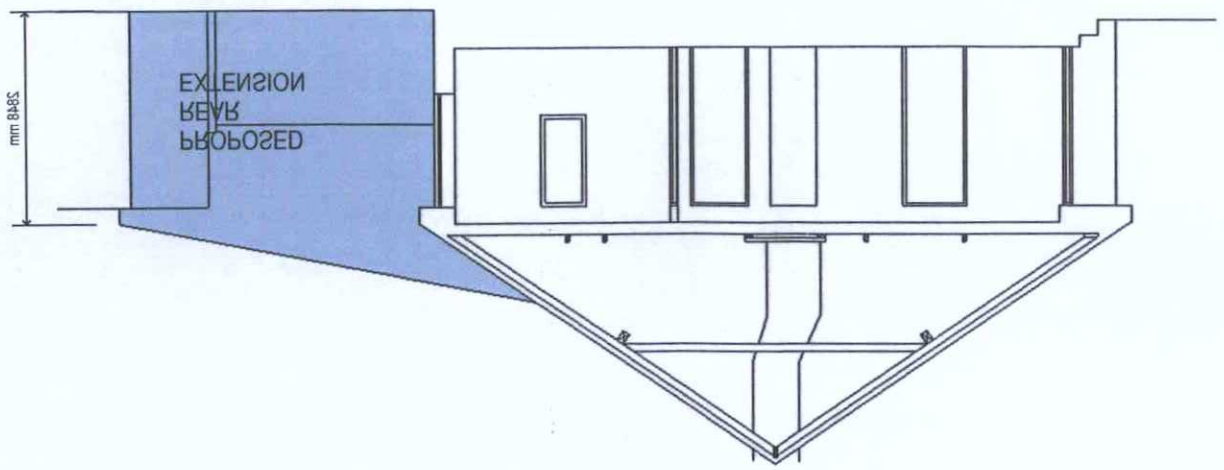

REAR ELEVATION



REVISIONS:

A ELEVATION UPDATED - 12/03/13 - EHE