1:100 0 — 10m
Scale bar
1:50 0 — 10m

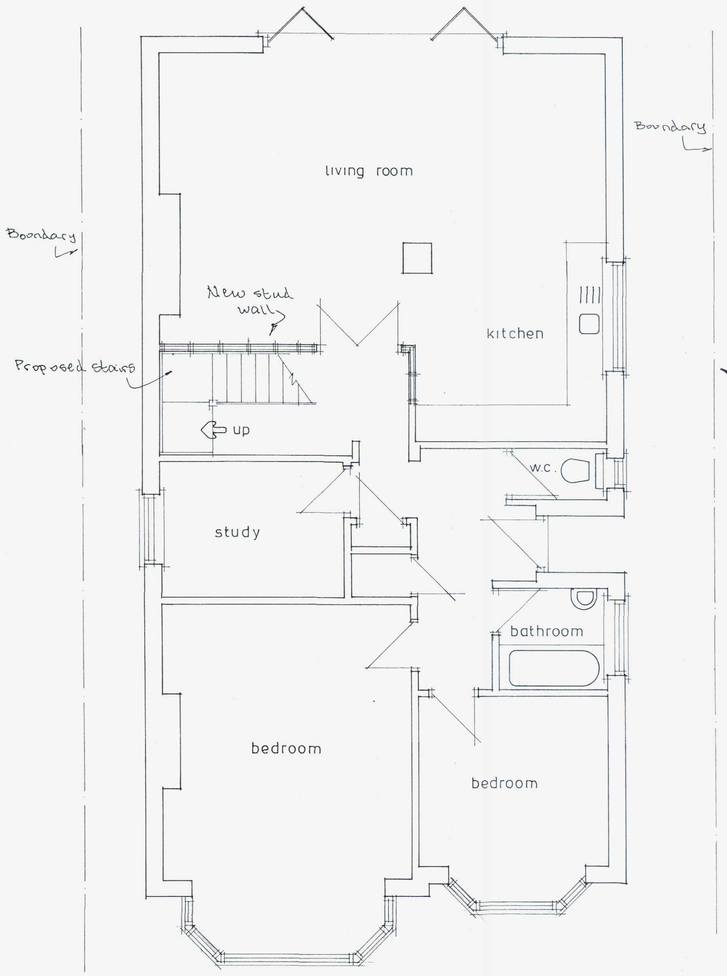

Ground Floor

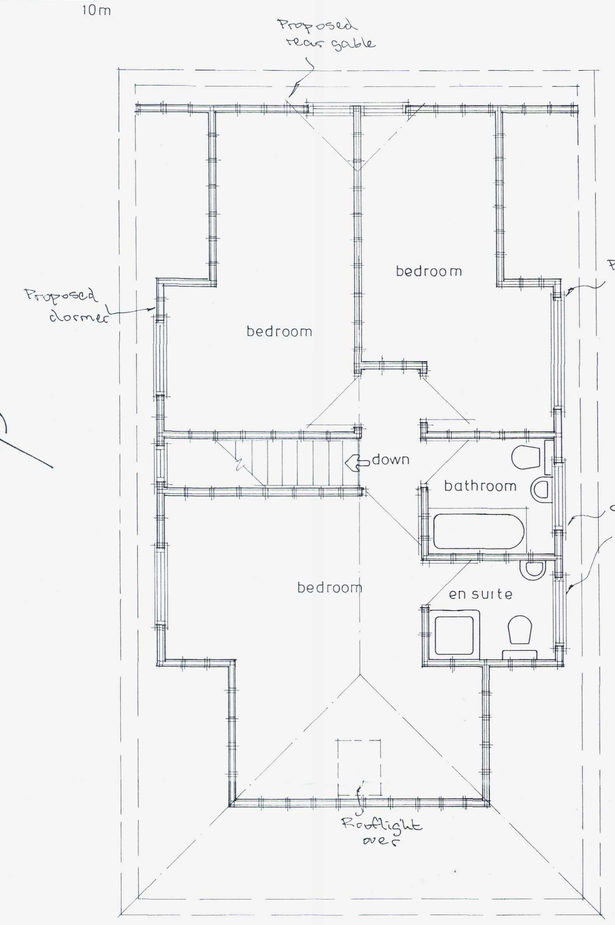

First Floor

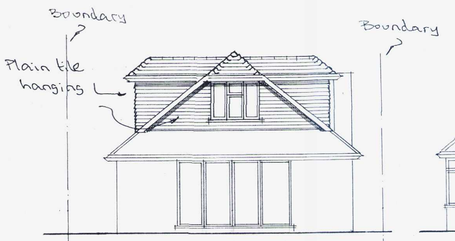

east elevation



south elevation

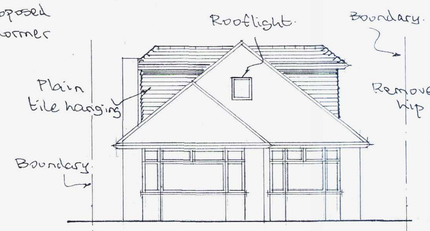

west elevation

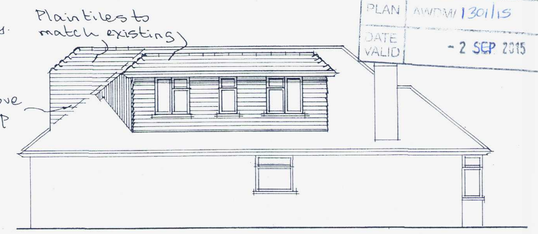

north elevation

ADUR & WORTHING
PLANNING SERVICES
PLAN AWDM/1301/15
DATE VALID - 2 SEP 2015

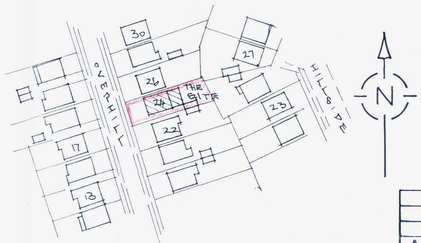

Site Plan 1:1250
0 10 20m



Block Plan 1:500
0 10m

A		
	Date	Revisions

© copyright

Client
Mr.E.Dixon

Job Title
Roof Conversion

Drawing Title
24 Overhill
Southwick

Scale 1:50 1:100

Date | Drawn by

Drg No. 477/01 | Rev.

841 x 594mm A1