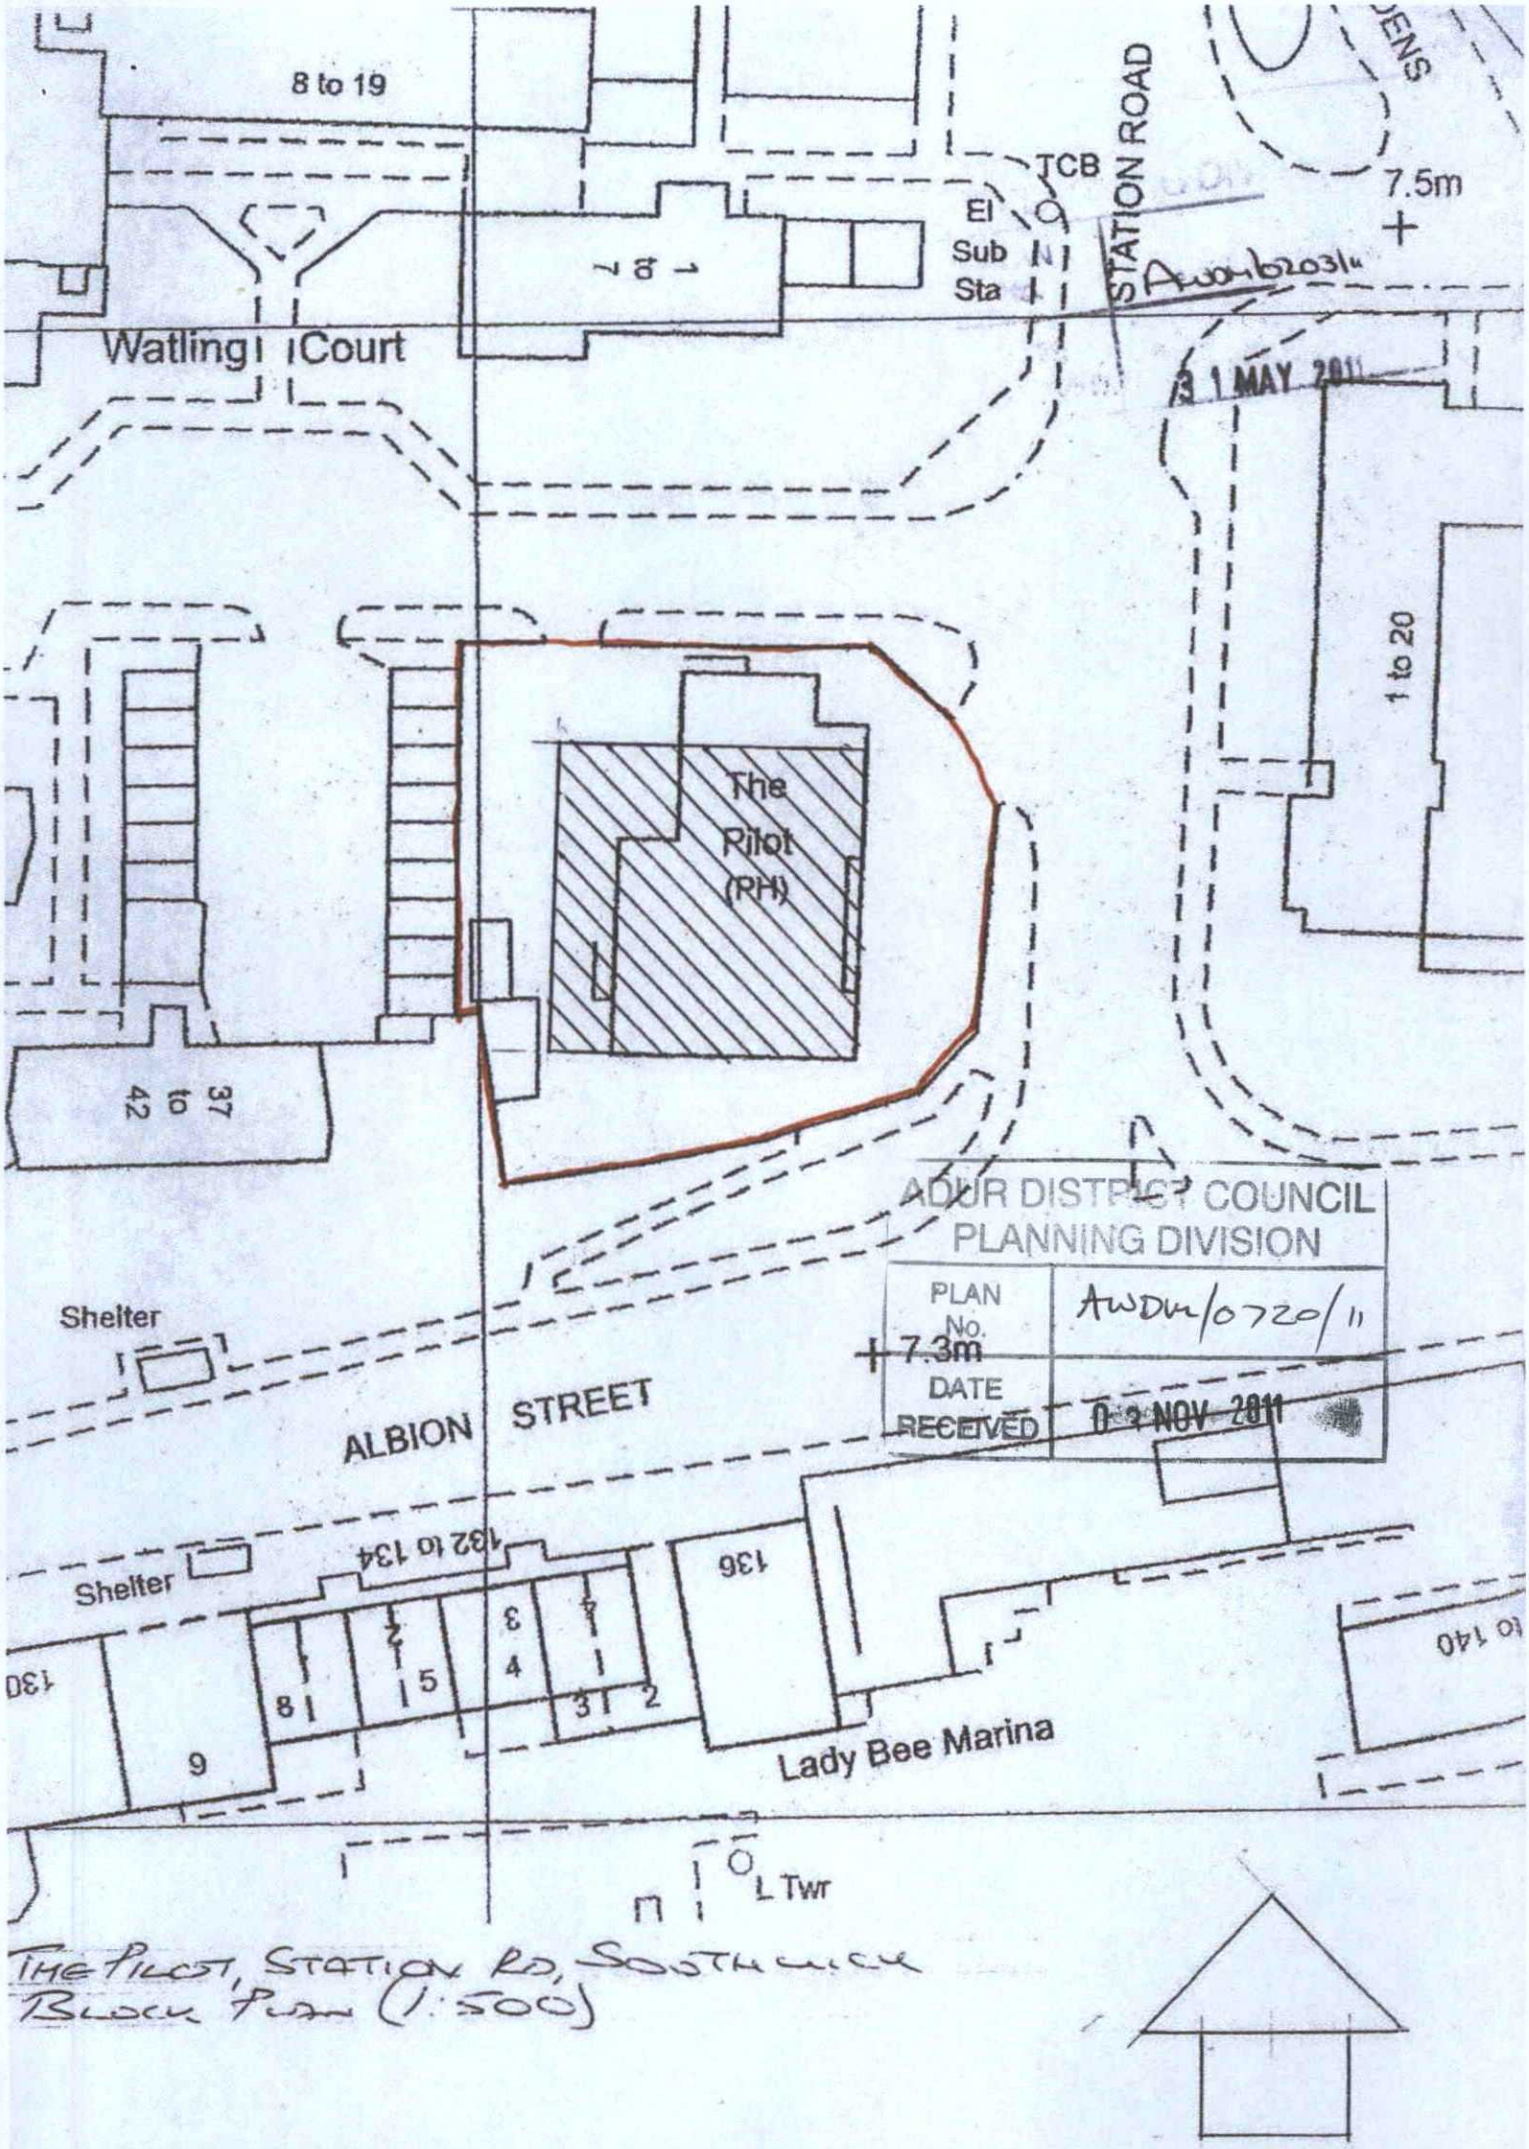

THE PILOT, STATION RD, SOUTHWICK
BLOCK PLAN (1:500)