
BLOCK PLAN. SCALE 1:500

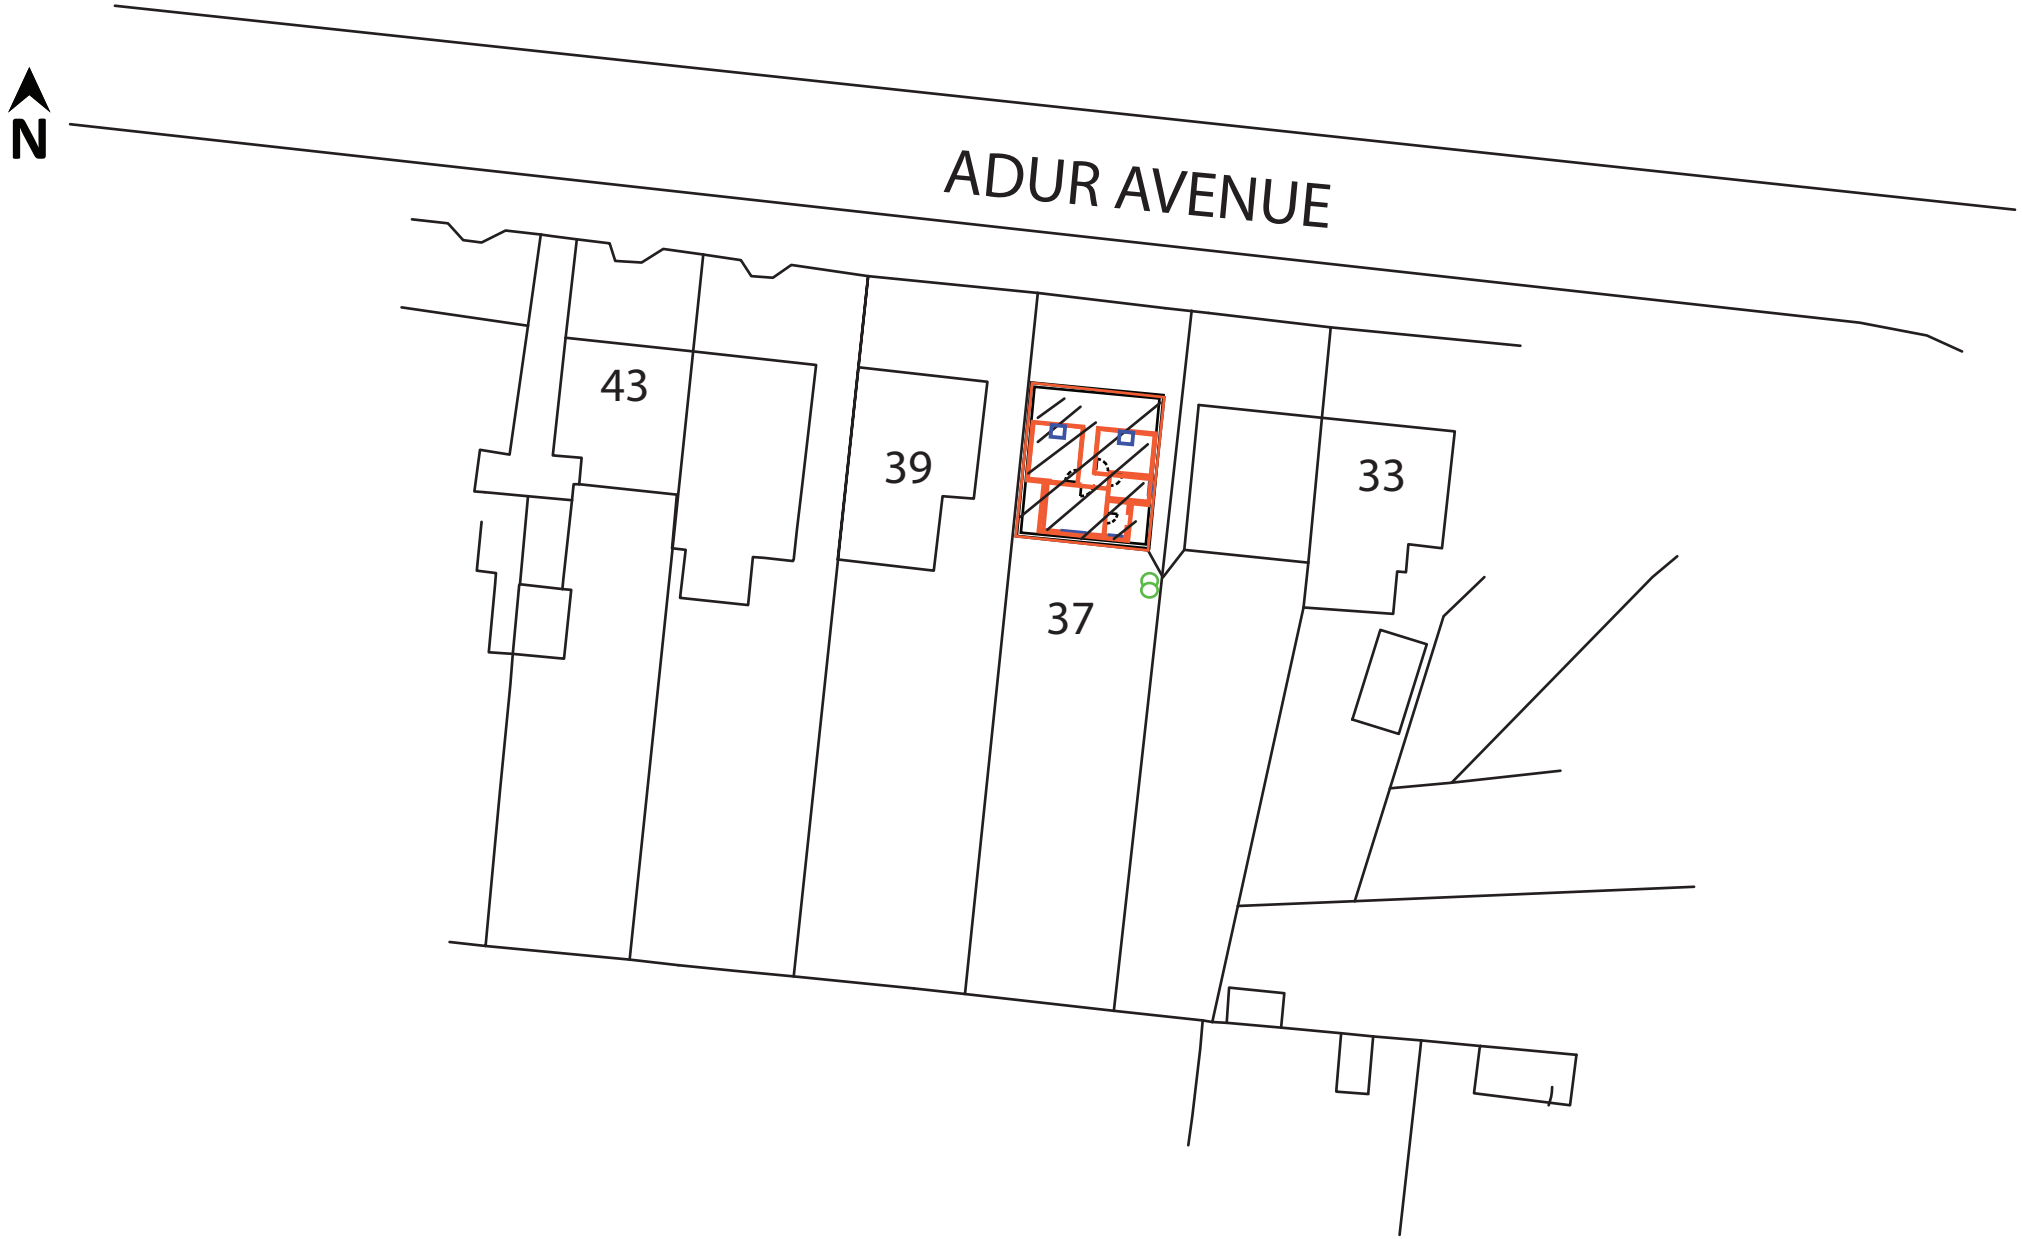

© copyright

ED63
ELEMENTAL DESIGN

elementaldesign63@gmail.com
07799 402 870
07754 093 904

37 ADUR AVENUE
SHOREHAM BY SEA

Drawing Title:
PROPOSED SITE BLOCK PLAN

1:500 Scale Bar
5m 10m 15m 20m

BLOCK PLAN	SCALE	1:500	A4	Drawing No.-.37AA.BP	Rev:	Drawn by - A.Ramus	Date: 27-10-2022