

Existing Front (North) Elevation (Scale 1:100)



Existing Rear (South) Elevation (Scale 1:100)



Existing Side (East) Elevation (Scale 1:100)

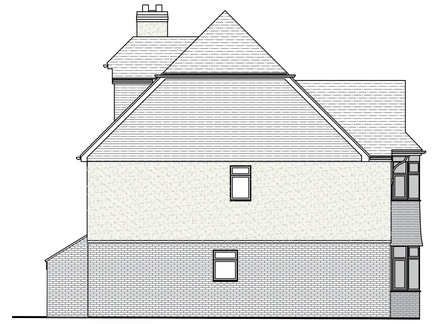

Existing Side (West) Elevation (Scale 1:100)

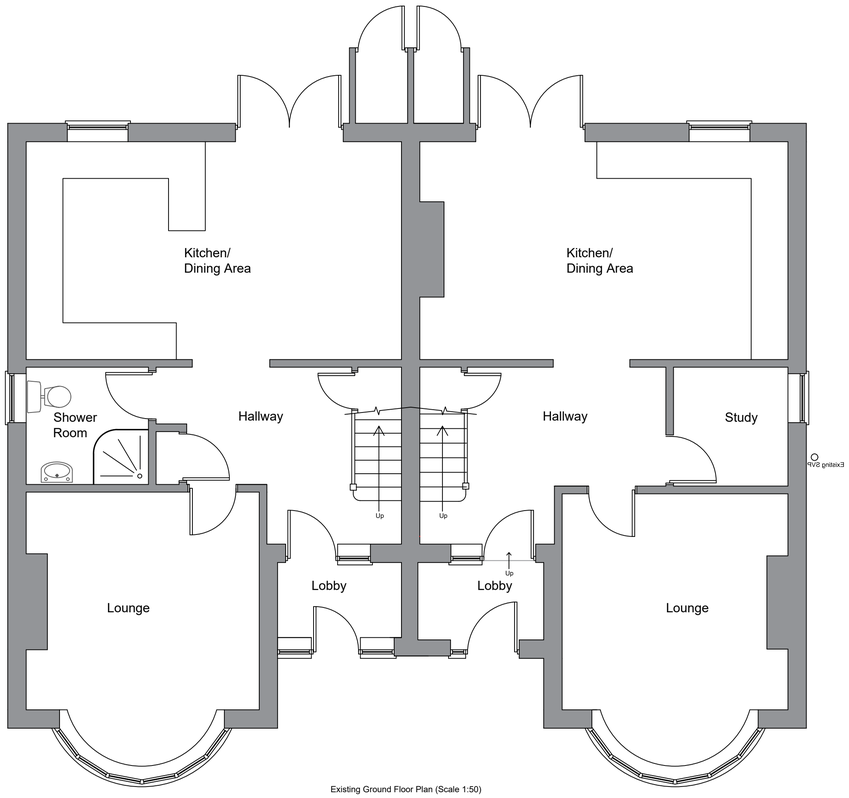

Existing Ground Floor Plan (Scale 1:50)

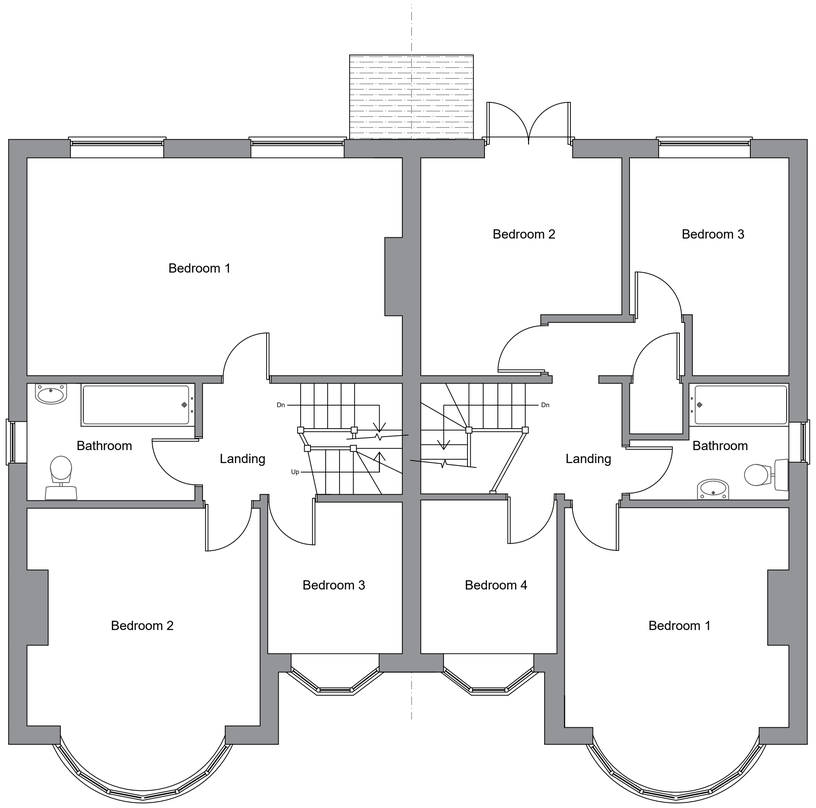

Existing First Floor Plan (Scale 1:50)

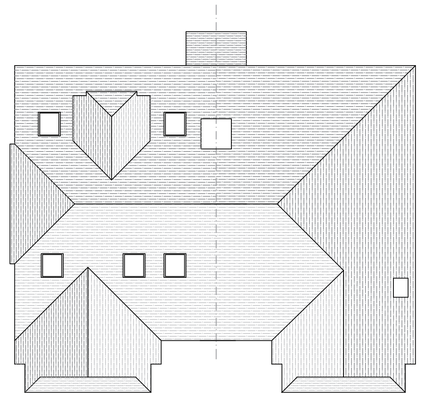

Existing Roof Plan (Scale 1:100)

Scale Bar (1:100)

0m 5m 10m

Scale Bar (1:50)

0m 5m

revisions

DOWNSVIEW
ASSOCIATES
Chartered Surveyors

Little Acorns, Hampers Lane, Storrington,
West Sussex, RH20 3HZ
Tel 01903 740387 Mob 7525 843845
Email info@downsviewassociates.co.uk

RICS

address
186 & 188 Upper Shoreham Road
Shoreham By Sea
West Sussex

project
Proposed Rear Extension to 186 & 188 Upper Shoreham Road

title
Existing Layouts and elevations

scale
As noted @ A2

date
Oct 2022

revision

drawing number
2022.357.01